



GENERAL NOTES: DO NOT SCALE FROM THIS DRAWING. USE WRITTEN DIMENSIONS ONLY. DRAINAGE IS STRICTLY SHOWN INDICATIVE AND SHOULD BE CAREFULLY LOCATED ON SITE BY CONTRACTOR TO AVOID DAMAGE DURING CONSTRUCTION. BOUNDARY POSITIONS ARE ASSUMED ONLY ON THE BASIS OF AN ON SITE VISUAL INSPECTION, CLIENT TO ENSURE BOUNDARY POSITION IS CONFIRMED BEFORE COMMENCEMENT OF ANY CONSTRUCTION..

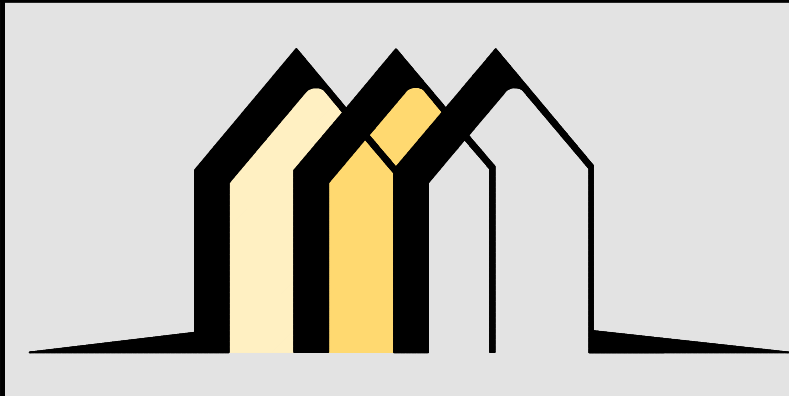

CONTACT INFO

E: Scott@EllisdonArchitecturalAssociates.co.uk
W: WWW.EllisdonArchitecturalAssociates.co.uk
M: 07828 189525

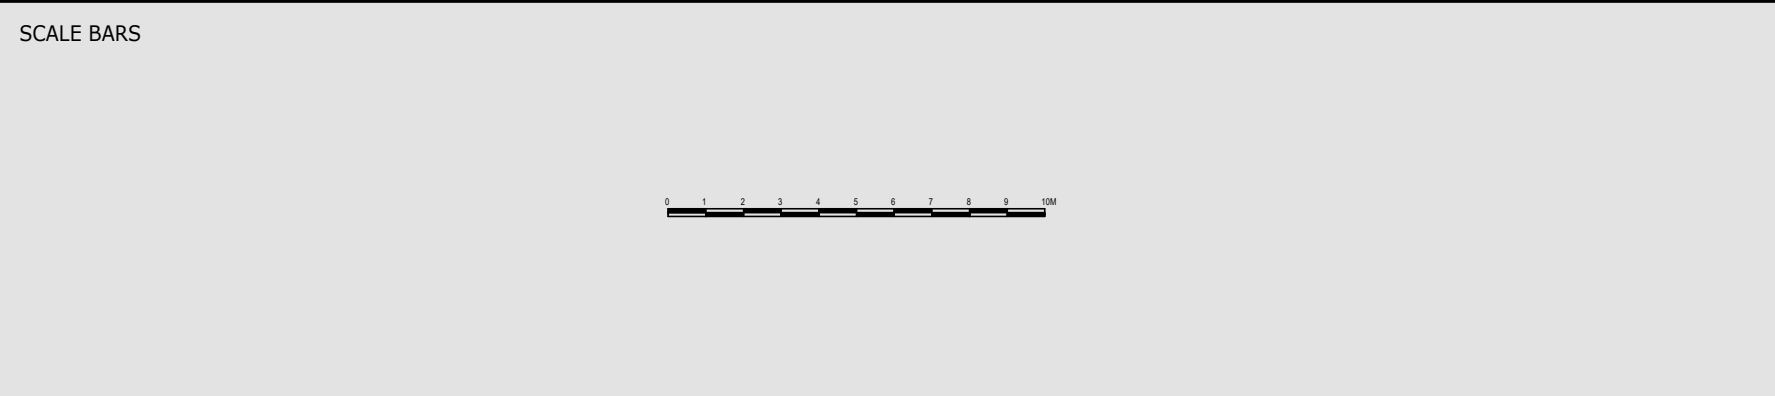

REVISION	DESCRIPTION
0	FIRST ISSUE

STATUS:

PLANNING

STRICTLY NOT FOR CONSTRUCTION

CLIENT:	CHAMBERLAIN	SITE ADDRESS:
JOB REF:	400	
ORG. NO:	01	
ORG. TITLE:	PROPOSED SITE PLAN	
DATE:	2024	
SCALE:	1:200 @ A1	

LAND @ BUTLERS
TOWER HILL
HORSHAM
RH13 0AQ