



Horsham District Council
Parkside
Chart Way
Horsham
West Sussex
RH12 1RL

Your ref
DC/26/0594

Our ref
DSA000053598

Date
6th of May 2026

Contact
Tel 0330 303 0119

Dear Sir/Madam,

Proposal: Permission in Principle for the erection of a residential development of between a minimum 1no. and a maximum of 5no. dwellings.

Site: Land To The Northwest of Lyons Farm Estate Lyons Road Slinfold West Sussex.

Thank you for your correspondence, please see our comments below regarding the above application.

Insufficient Information provided


Construction of the development shall not commence until details of the proposed means of foul/surface water drainage disposal have been submitted to and approved in writing by the Local Planning Authority in consultation with Southern Water.

For further advice, please contact Southern Water, Southern House, Yeoman Road, Worthing, West Sussex, BN13 3NX (Tel: 0330 303 0119)

Website: southernwater.co.uk or by email at: SouthernWaterPlanning@southernwater.co.uk

Yours faithfully,

Future Growth Planning Team
southernwater.co.uk/developing-building/planning-your-development

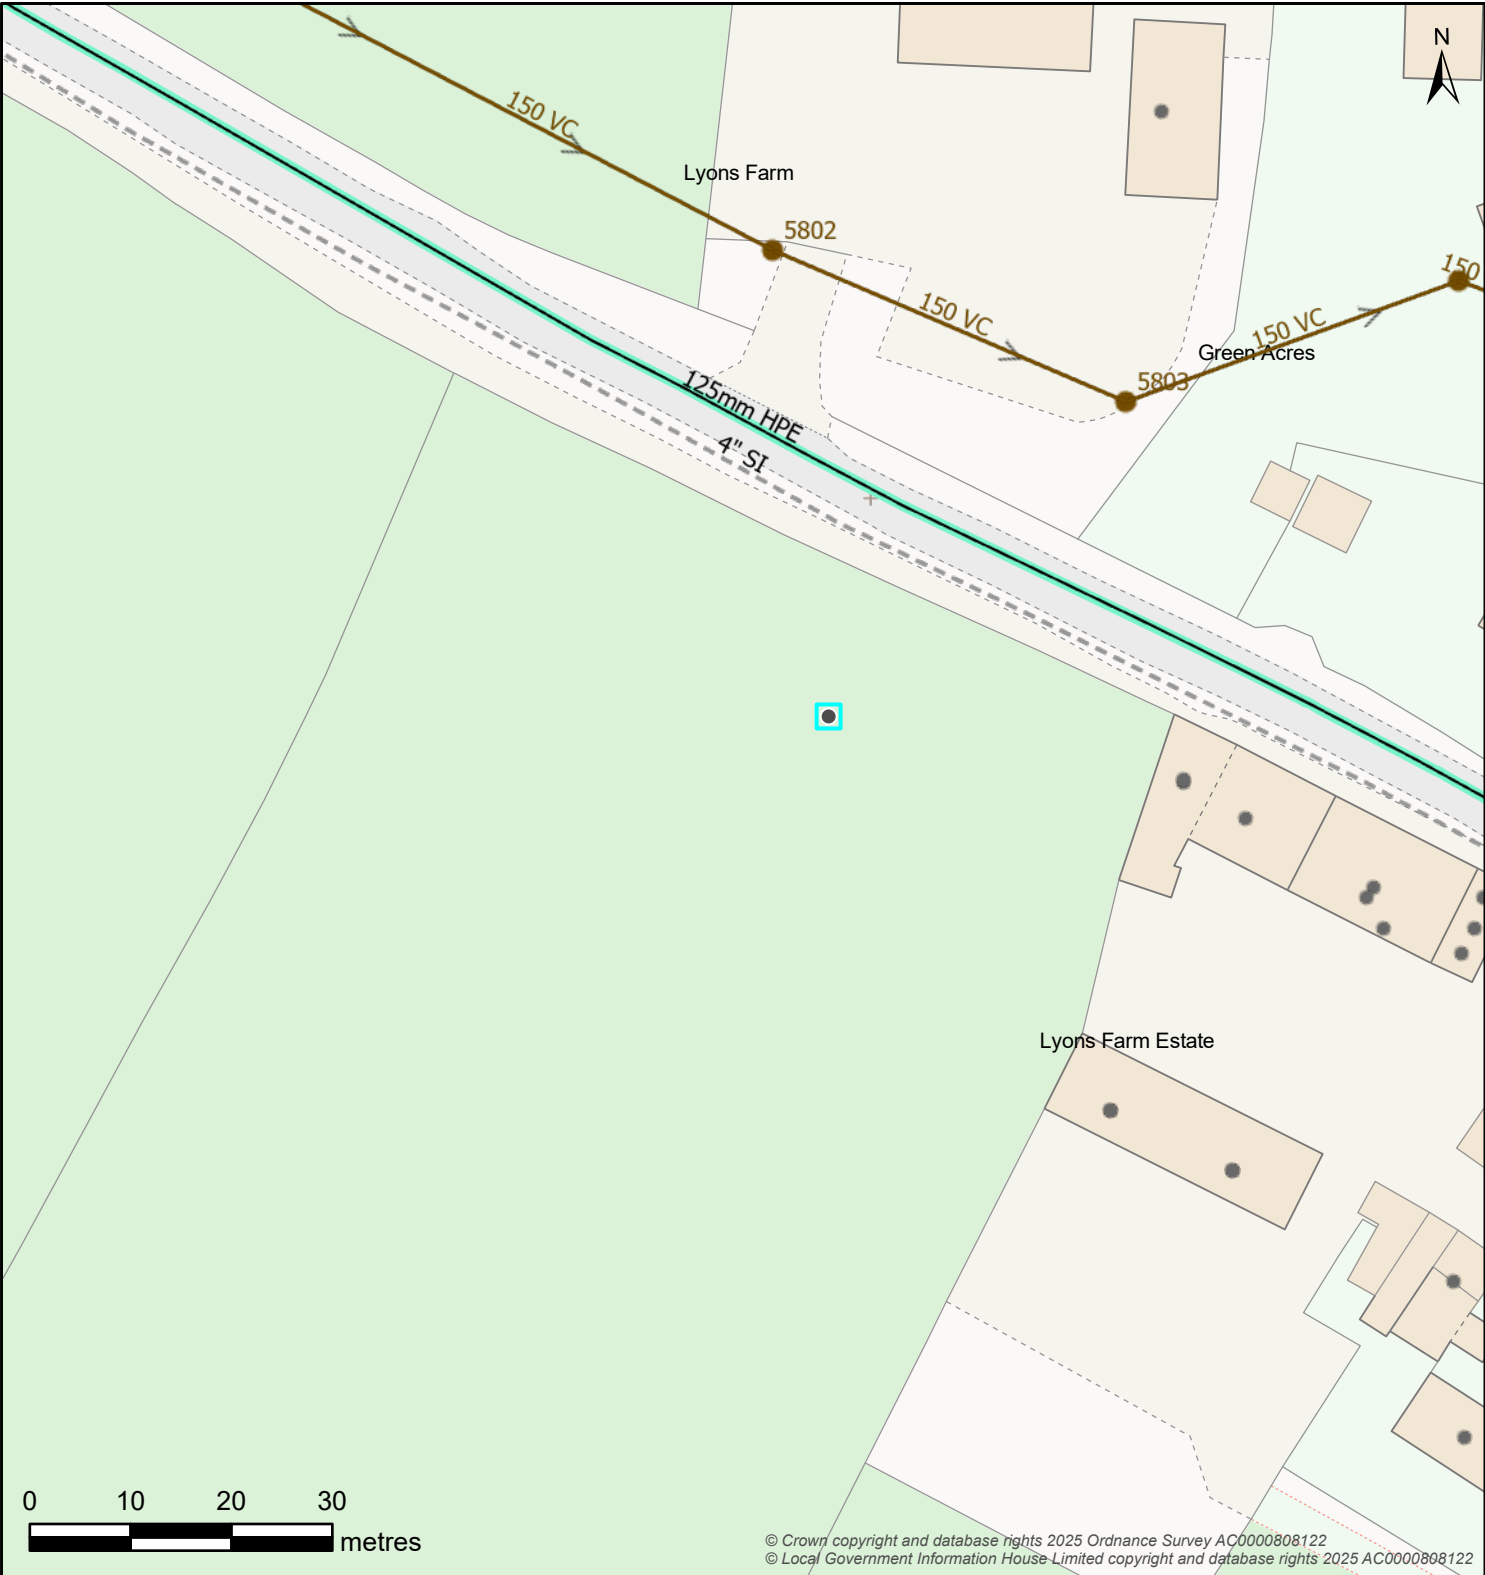

© Crown copyright and database rights 2025 Ordnance Survey AC0000808122
© Local Government Information House Limited copyright and database rights 2025 AC0000808122

Map Title: DSA000053598 GIS

Printed By: Kelly.Donaldson
Date Printed: 06/05/2026
Map Scale: 750

The information provided is believed to be correct but is provided on an 'as is' basis and without any warranty or condition express or implied, statutory or otherwise as to its quality or fitness for purpose. Actual positions of assets should always be determined on site.



Controllable Valve			Flow Control			Inlet-Outfall	
Damboards	Penstock	Valve	Anti Flood Device	Pumped Anti Flood Device	Reflux Valve	Inlet	Outfall
Manhole							
BIF Bifurcation	Cascade	CP Catchpit	Head Of Public Sewer	IC Interceptor Chamber	Manhole	S Soakaway	WO Washout
Outfall Headworks		Overflow Chamber		Pipe Bridge		Pumping Station	
Outfall Headworks	CSO Combined Sewer Overflow	EMO Emergency Overflow		Pipe Bridge		Micro Pumping Station	Pumping Station
Sewer Level Monitor		Storage		Treatment Works		Weir	
Sewer Level Monitor	Storm Tank	Tidal Storage Tank		Treatment Works		Weir	Wastewater Site
Wastewater Pipe				Wastewater Use		Developer Services	
Culverted Water Course	Syphon	Tank Sewer		Foul		Build Over Agreement	Section 104
Drain	Trunk Sewer			Combined		Wastewater Area	
Outfall	Vacuum Main			Sludge			
Overflow	Decommissioned Pipe			Treated Effluent			
Rising Main				Surface Water		Catchment	
Sewer				Private		Sub-Catchment	