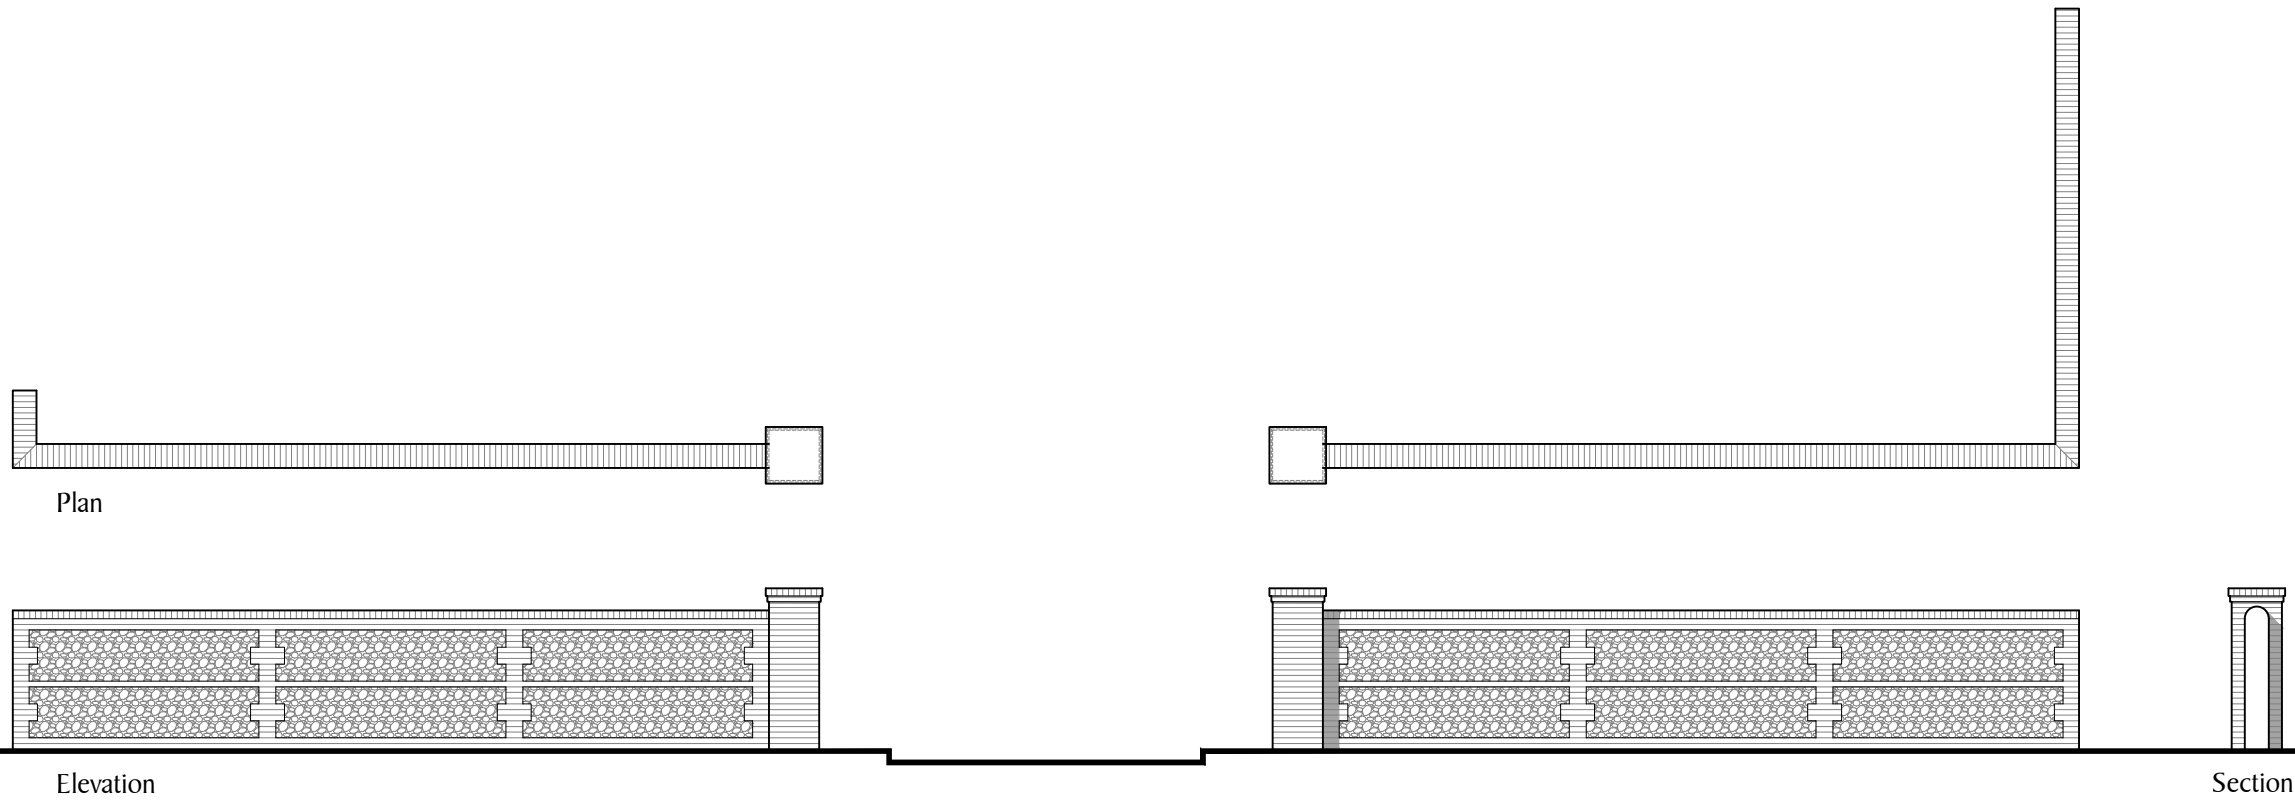


REV	DATE	REVISION

REV	DATE	REVISION

DEVELOPMENT	
LAND WEST OF WORTHING ROAD SOUTHWATER PHASE 5	
DRAWN	DATE
RJW	MAY 2020

DRAWING TITLE	
FLINT WALL	
DRG NO.	REVISION
S835/FW/01	

Berkeley
Designed for life

Berkeley Homes (Southern) Limited
Berkeley House, Bay Tree Avenue
Leatherhead
Surrey, KT22 7UE
Tel: (01372) 370400