
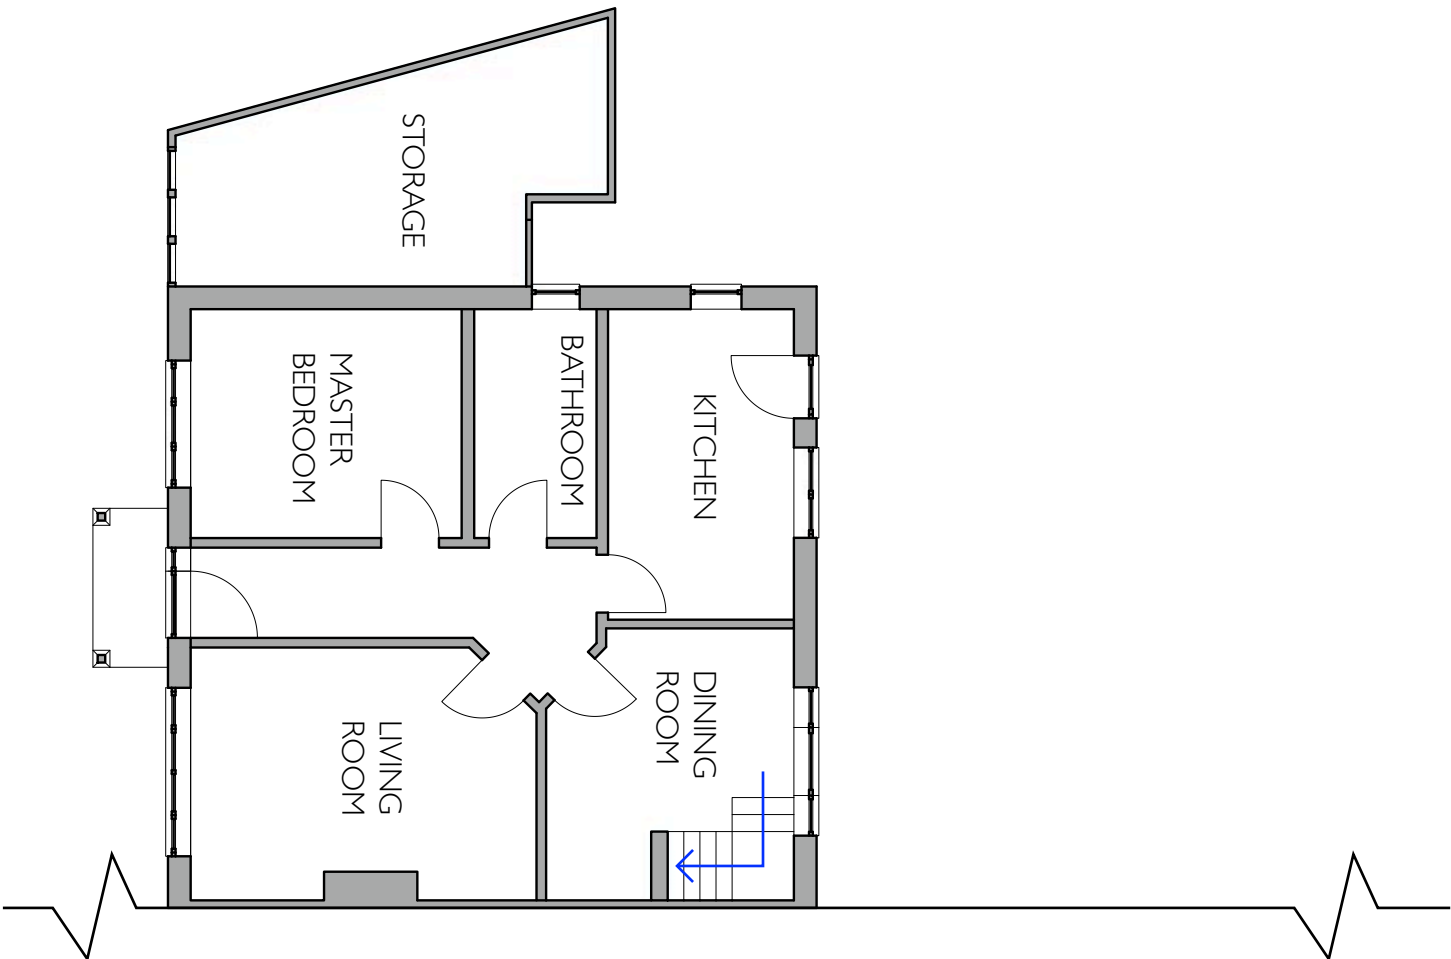


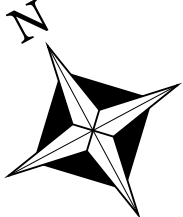


EXISTING GF PLAN

29 KINGS STONE AVENUE, STEYNING, BN44 3FJ

ARCHITECTURE BY **JAKE** MCLEWEE BSC (HONS): ARCHITECTURAL TECHNOLOGY

Scale 1:100 @ A3

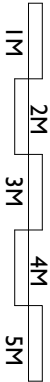

REFERENCE / DATE

A 445-2_10
02/02/2026

ARCHITECTUREBYJAKE.CO.UK