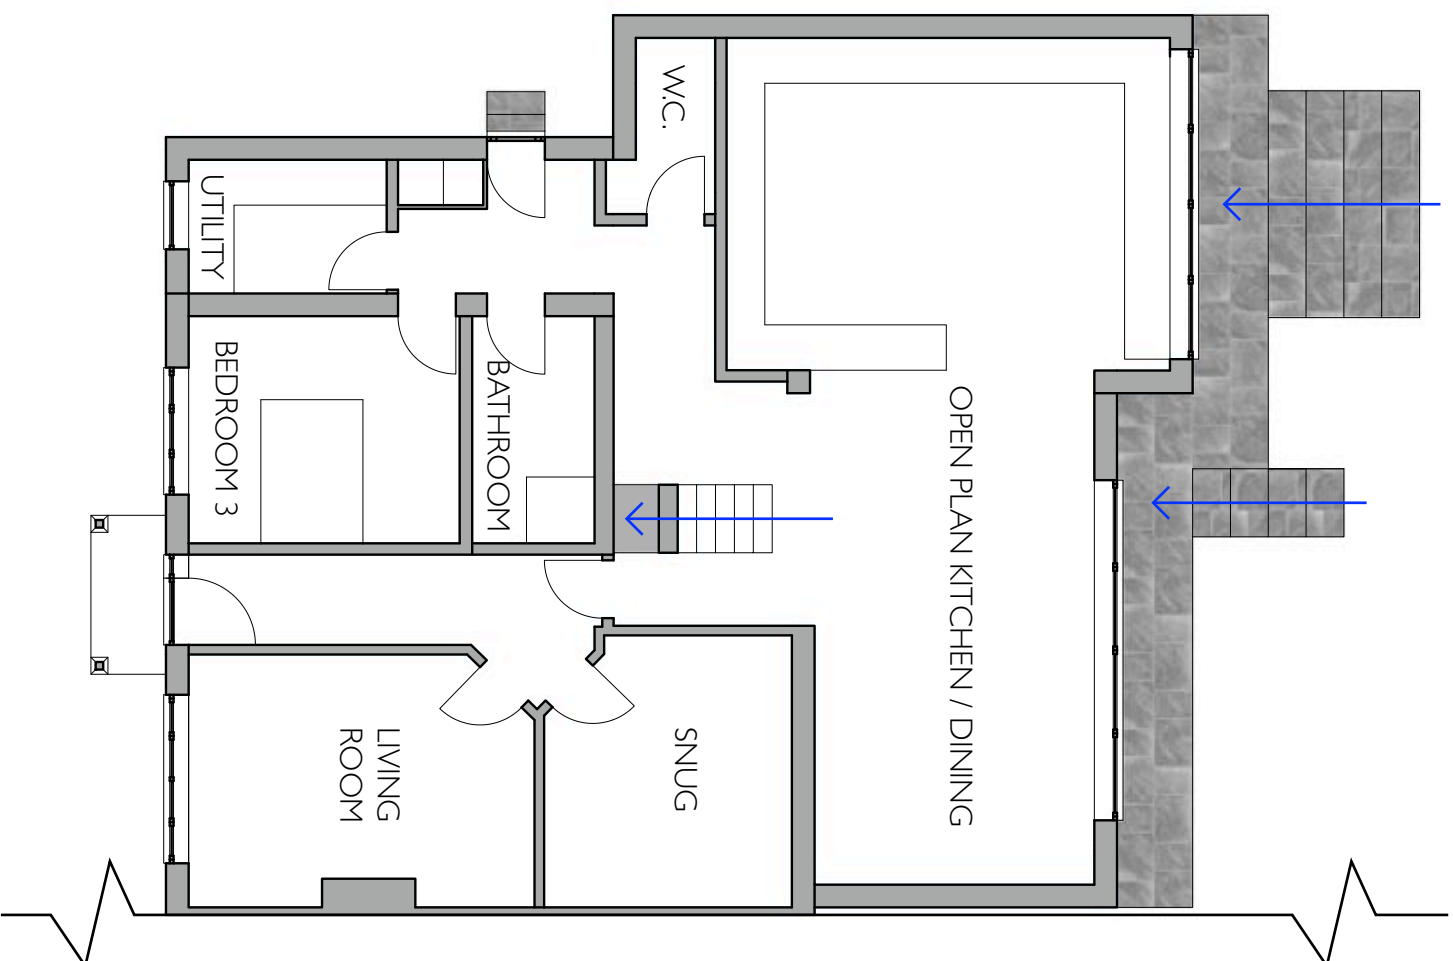
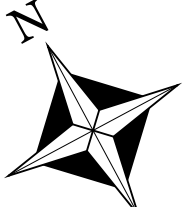


Scale 1:100 @ A3

PROPOSED GF PLAN

29 KINGS STONE AVENUE, STEYNING, BN44 3FJ
ARCHITECTURE BY JAKE MCLEWEE BSC (HONS): ARCHITECTURAL TECHNOLOGY

REFERENCE / DATE
A 445-4_10
02/02/2026
ARCHITECTUREBYJAKE.CO.UK