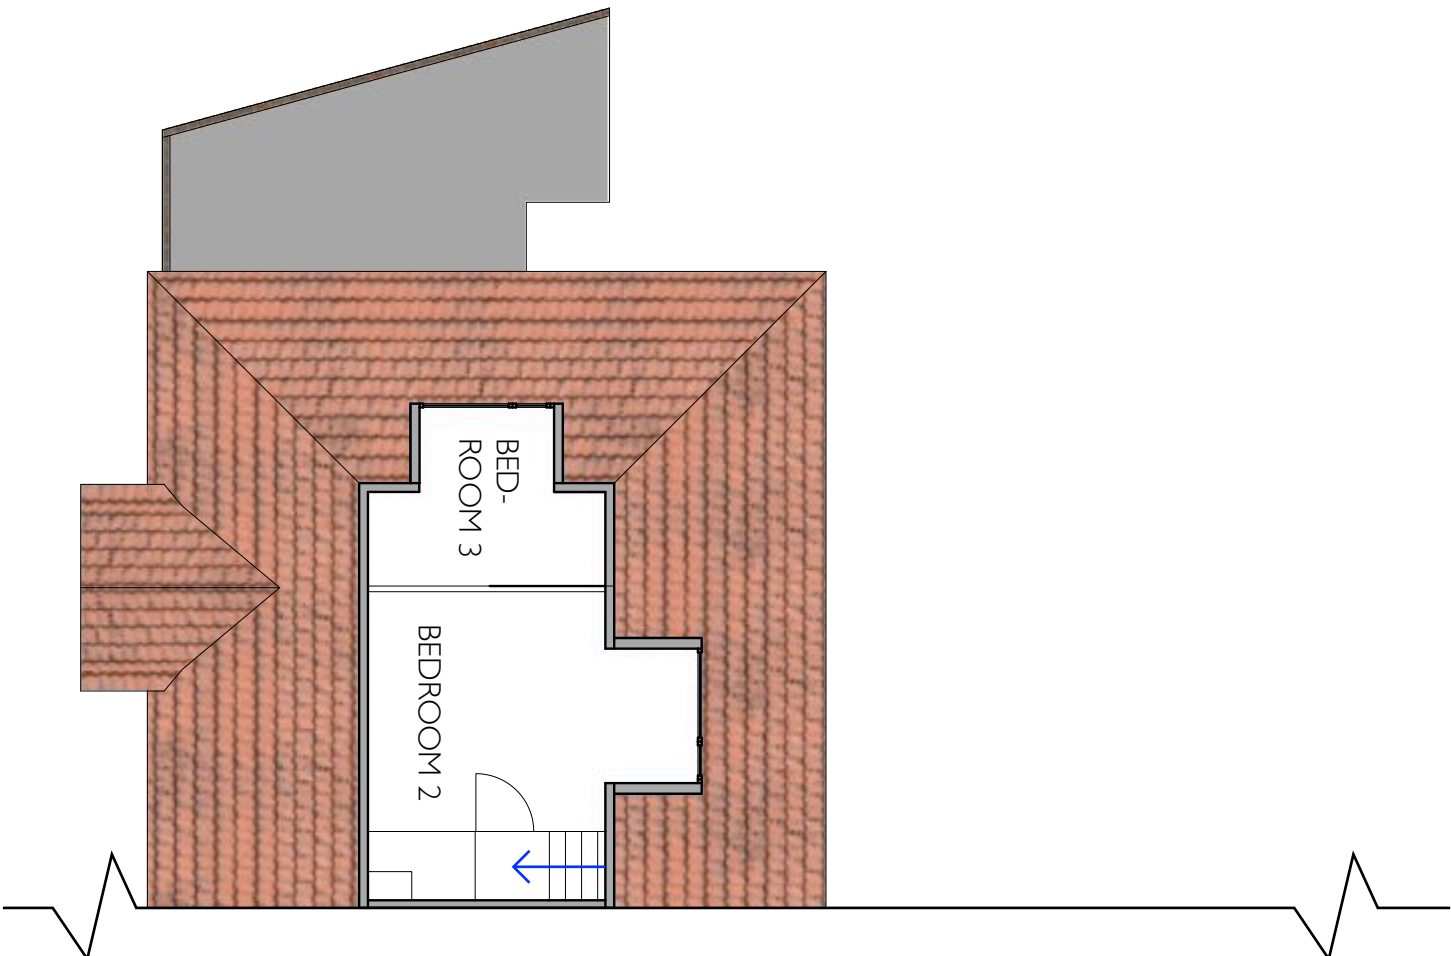
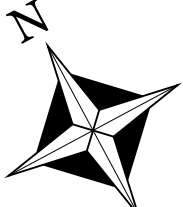


Scale 1:100 @ A3

EXISTING IF PLAN

29 KINGS STONE AVENUE, STEYNING, BN44 3FJ
ARCHITECTURE BY JAKE MCLEWEE BSC (HONS): ARCHITECTURAL TECHNOLOGY

REFERENCE / DATE
A 445-5_10
02/02/2026
ARCHITECTUREBYJAKE.CO.UK