
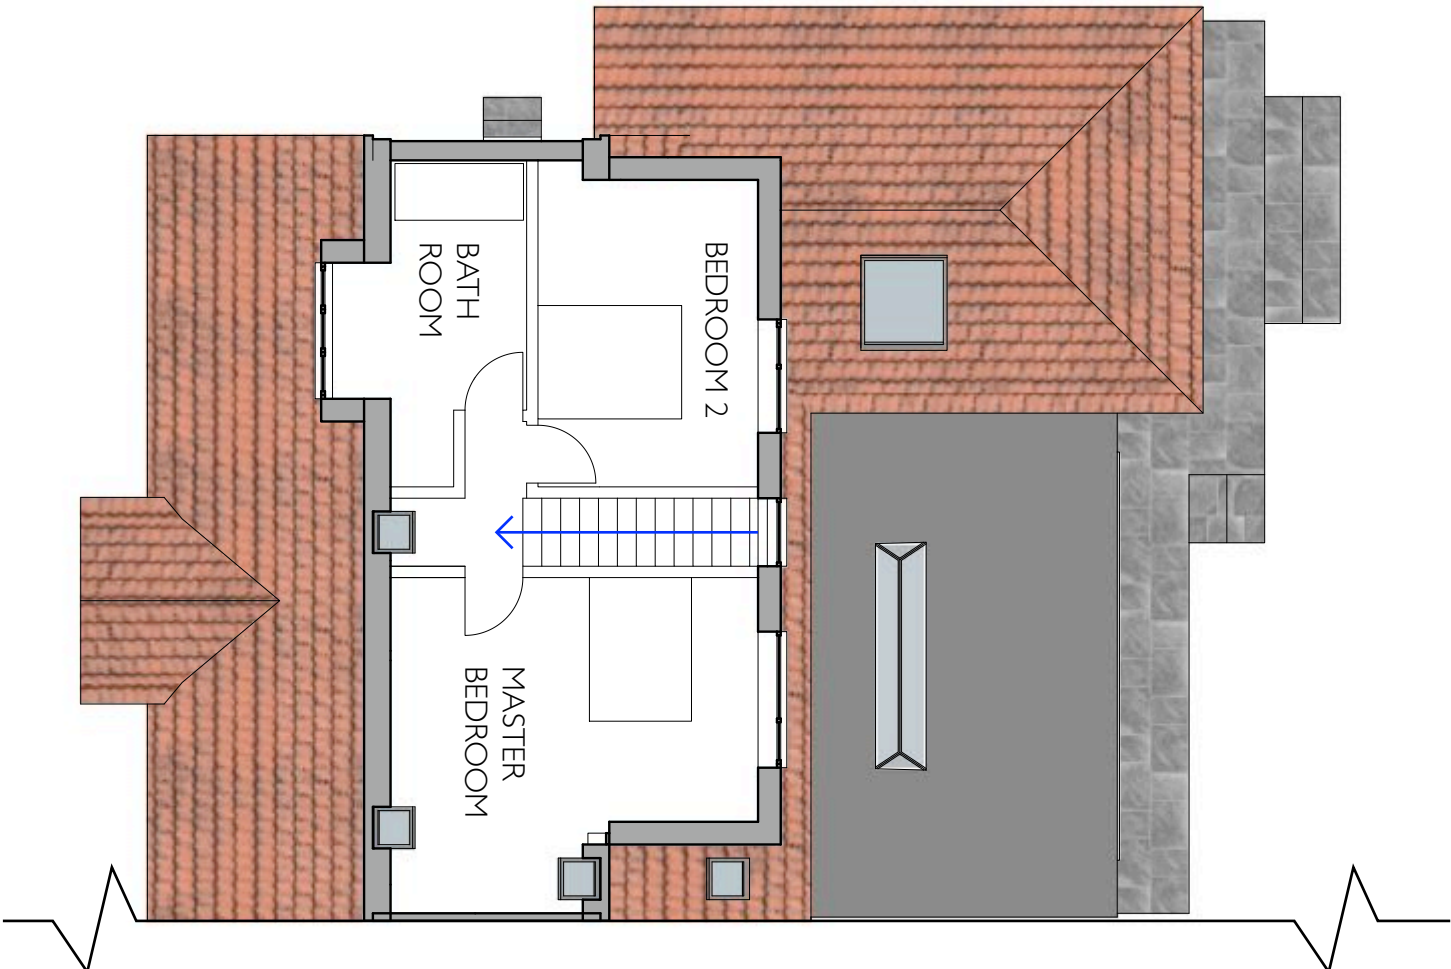


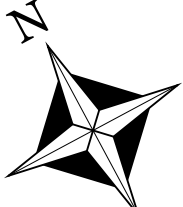


APPROVED UNDER DC/25/1017

APPROVED IF PLAN

29 KINGS STONE AVENUE, STEYNING, BN44 3FJ

ARCHITECTURE BY JAKE MCLEWEE BSC (HONS): ARCHITECTURAL TECHNOLOGY

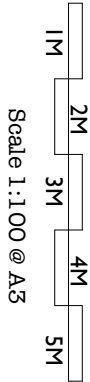

Scale 1:100 @ A3

REFERENCE / DATE

A 445-6-10

02/02/2026

ARCHITECTUREBYJAKE.CO.UK