
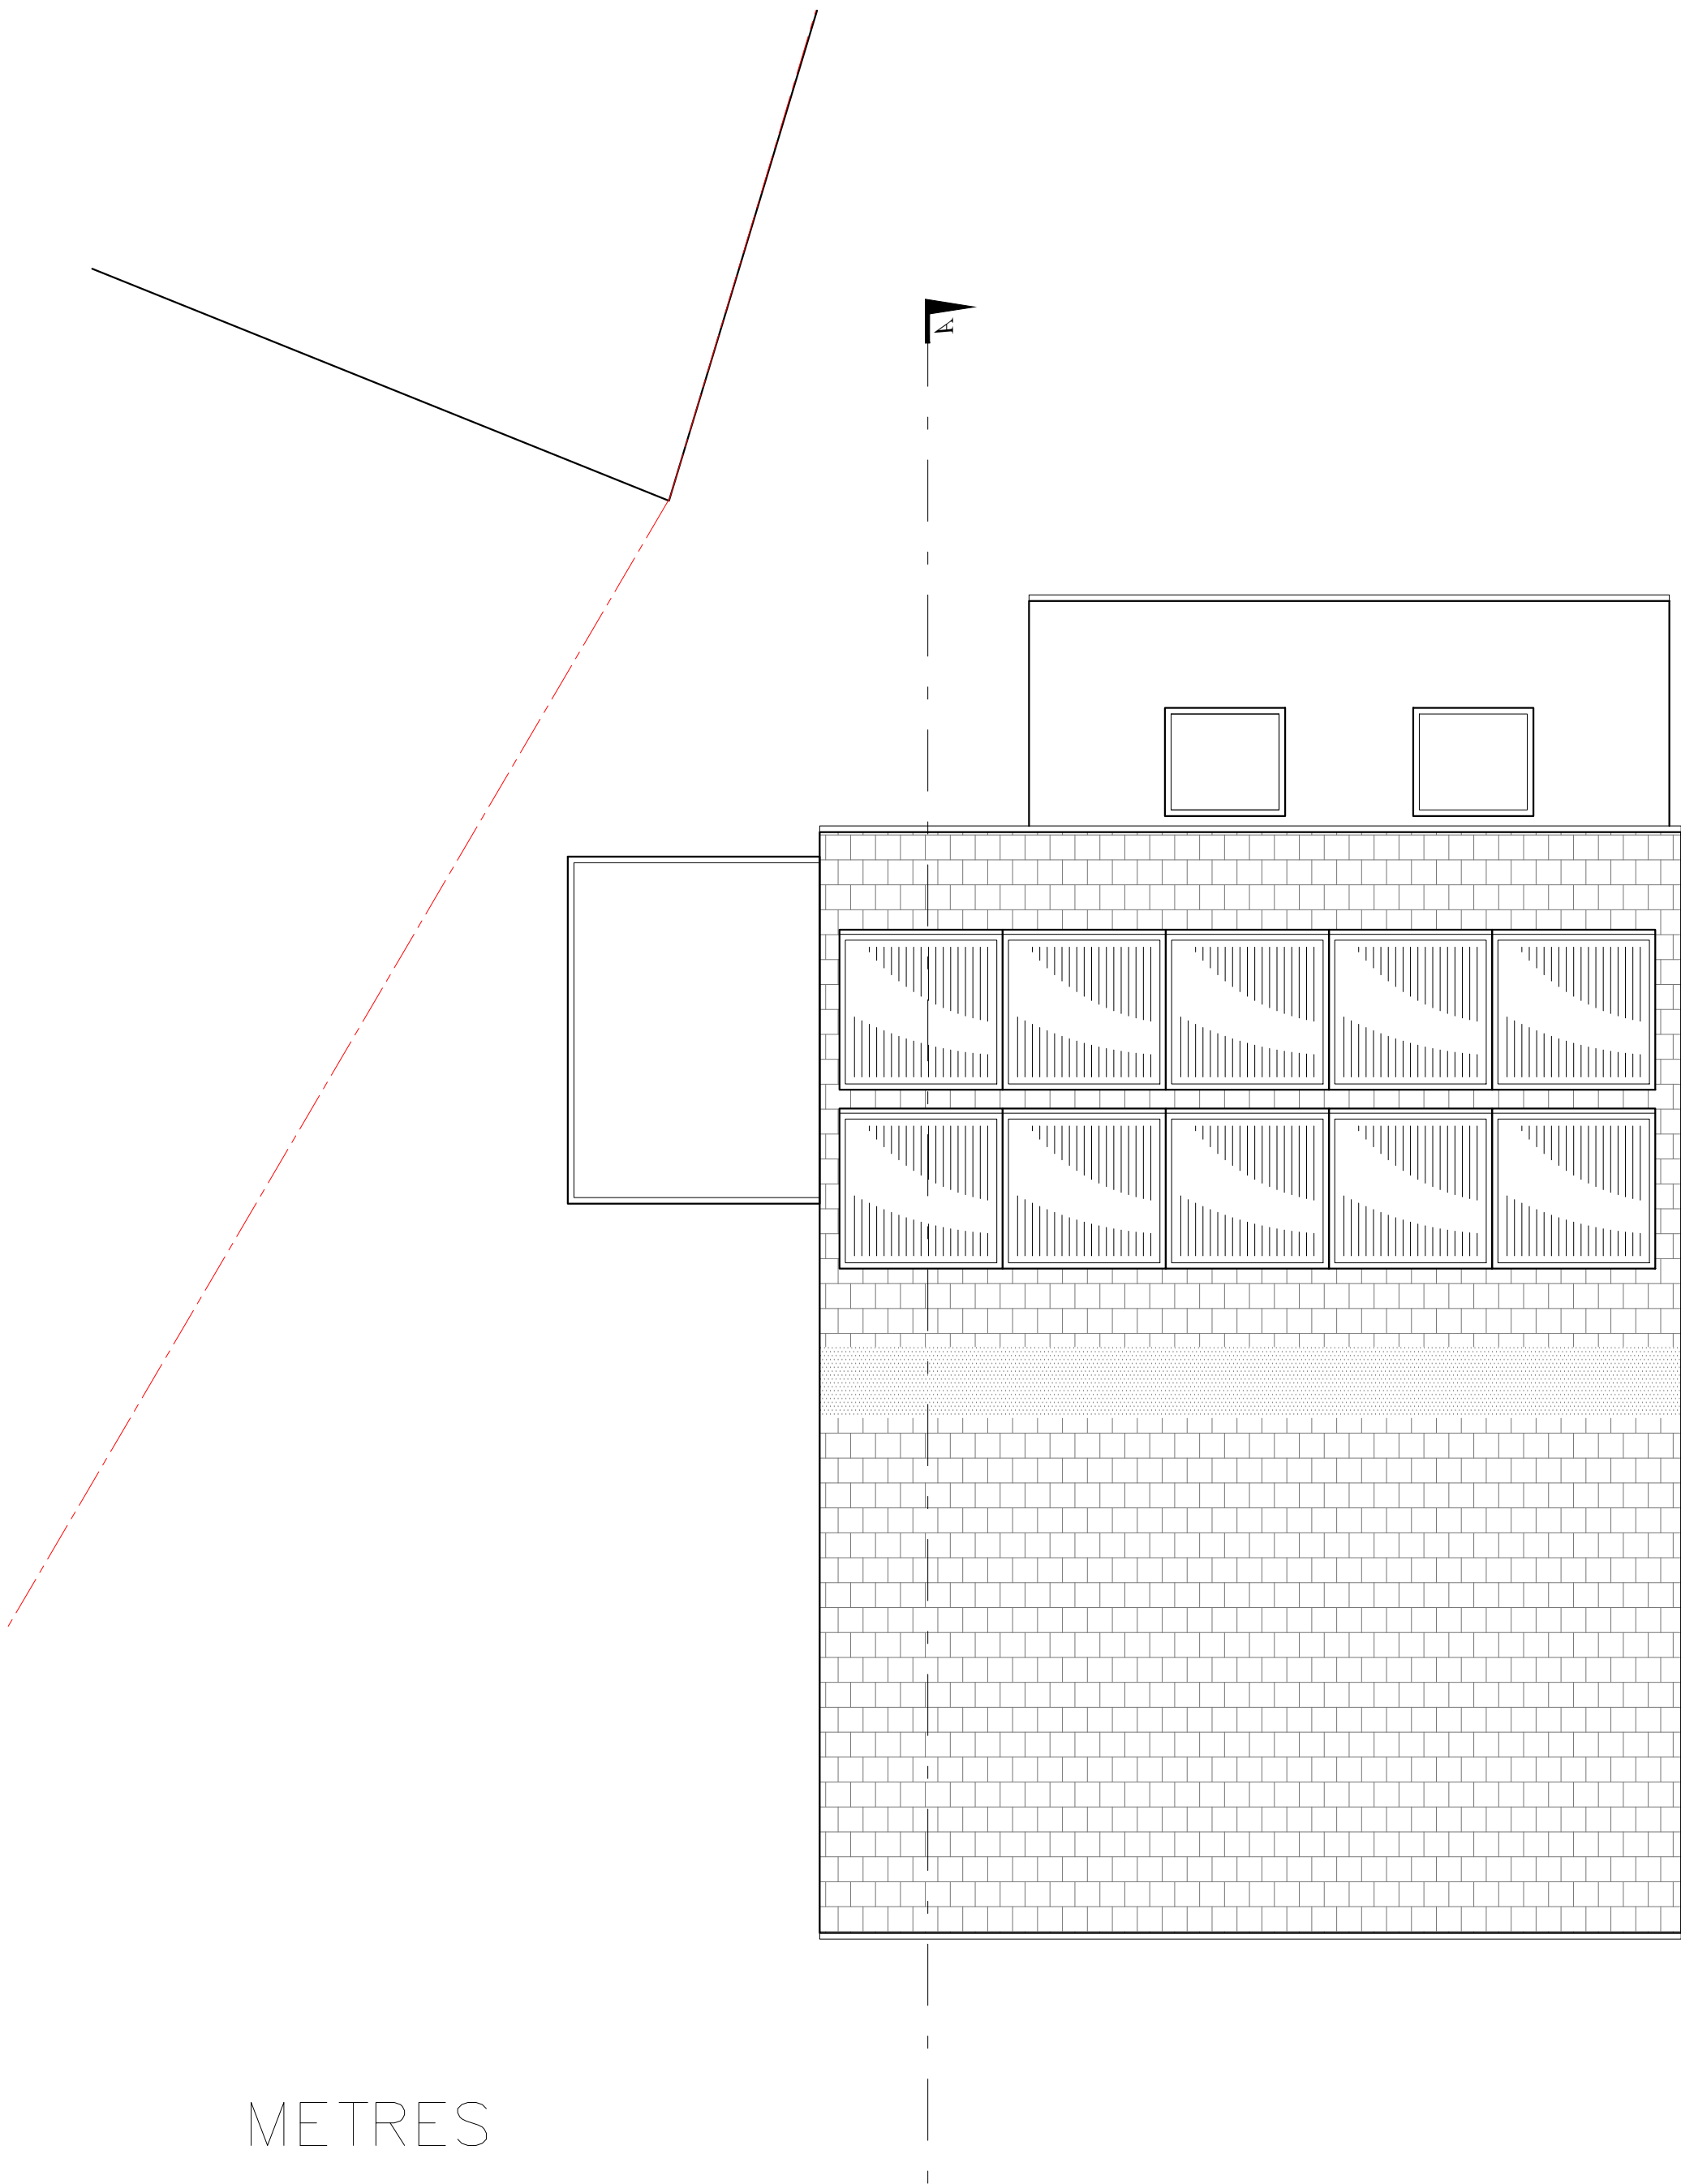


METRES

SCALE

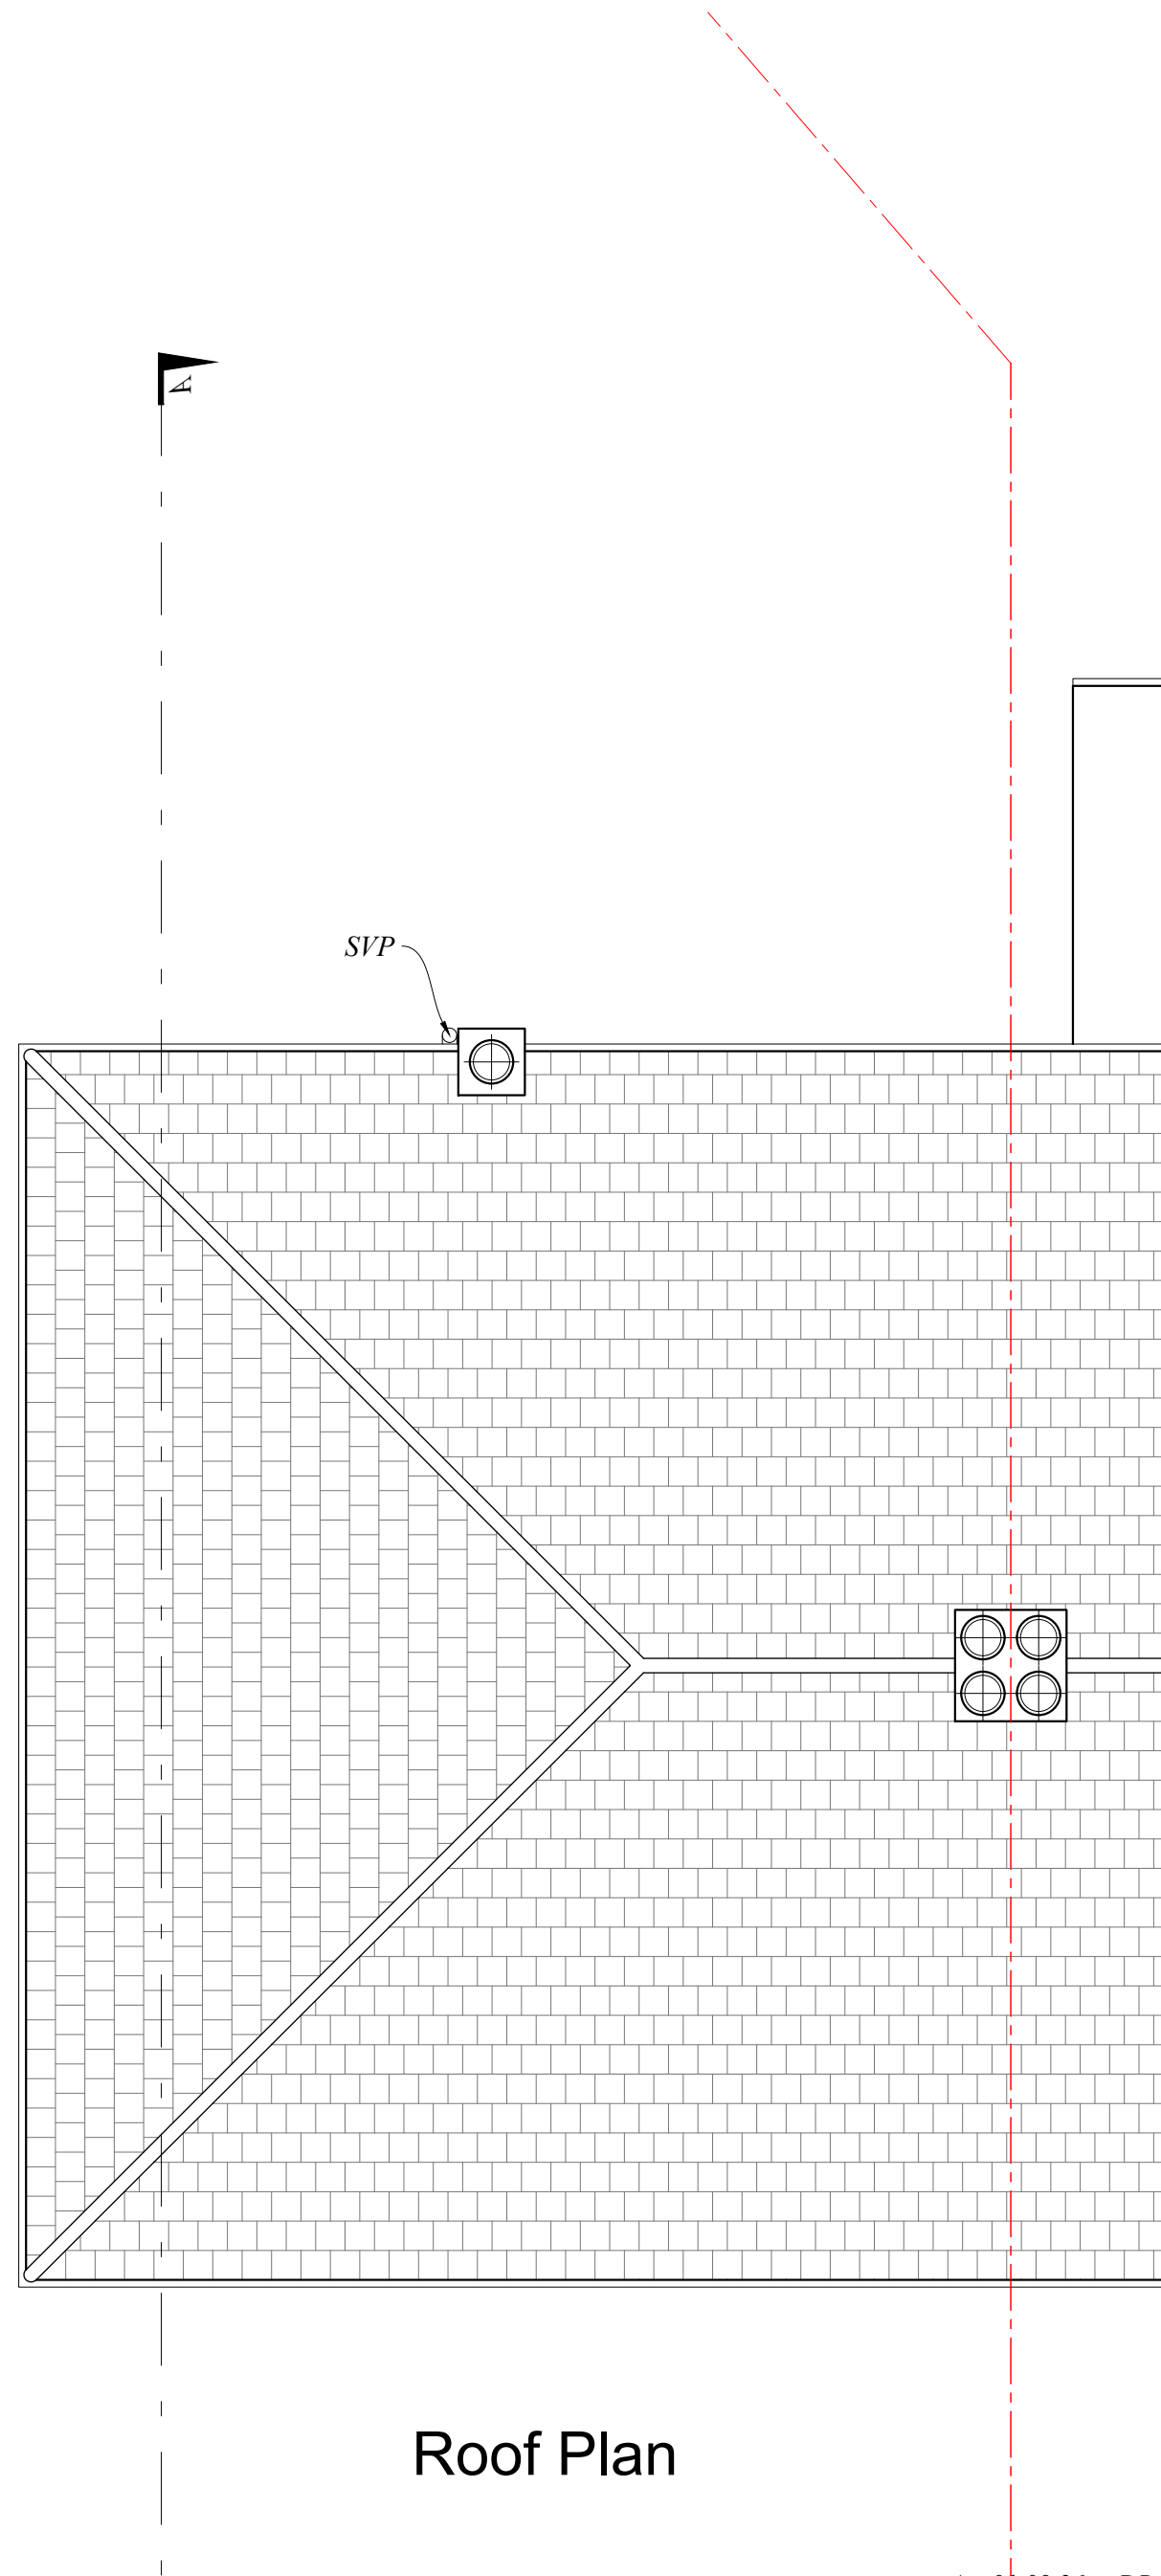

Roof Plan

A 01.09.26 DRAWING REVISED

rev	date	description		
RB Design Corner Cottage, The Limes, Felbridge Grinstead, RH19 2QY Tel: 01342 523 766 Mob 07988 998 928 email: info@rossbonditchdesign.co.uk				
project	35 Churchill Avenue, HORSHAM, RH12 2JP	drawing	WORKS	date 03.03.25
client	Mr Richard Pitman	PLANS PROPOSED	scale 1: 1:50	job no PLN 09