



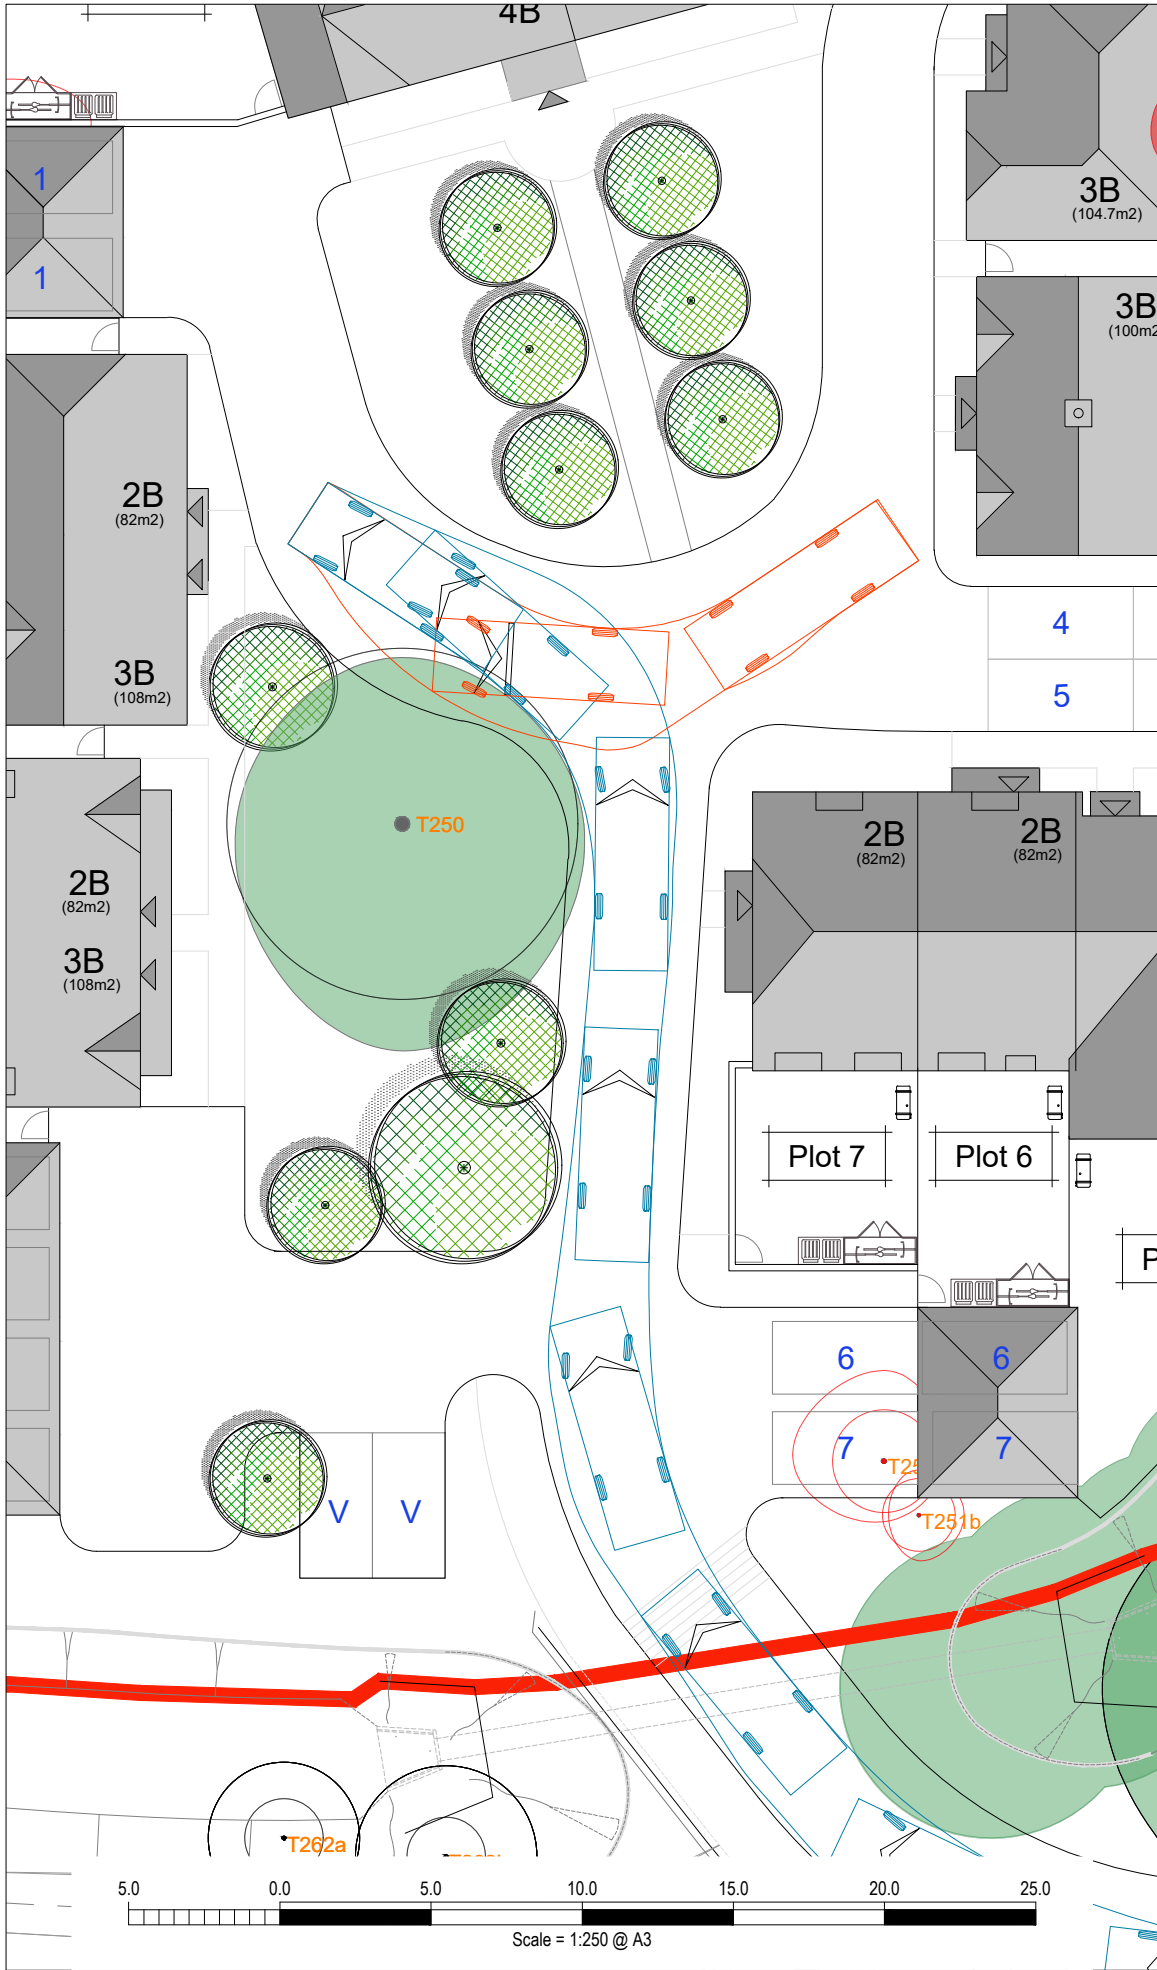

TURNING AREA - ENTRY

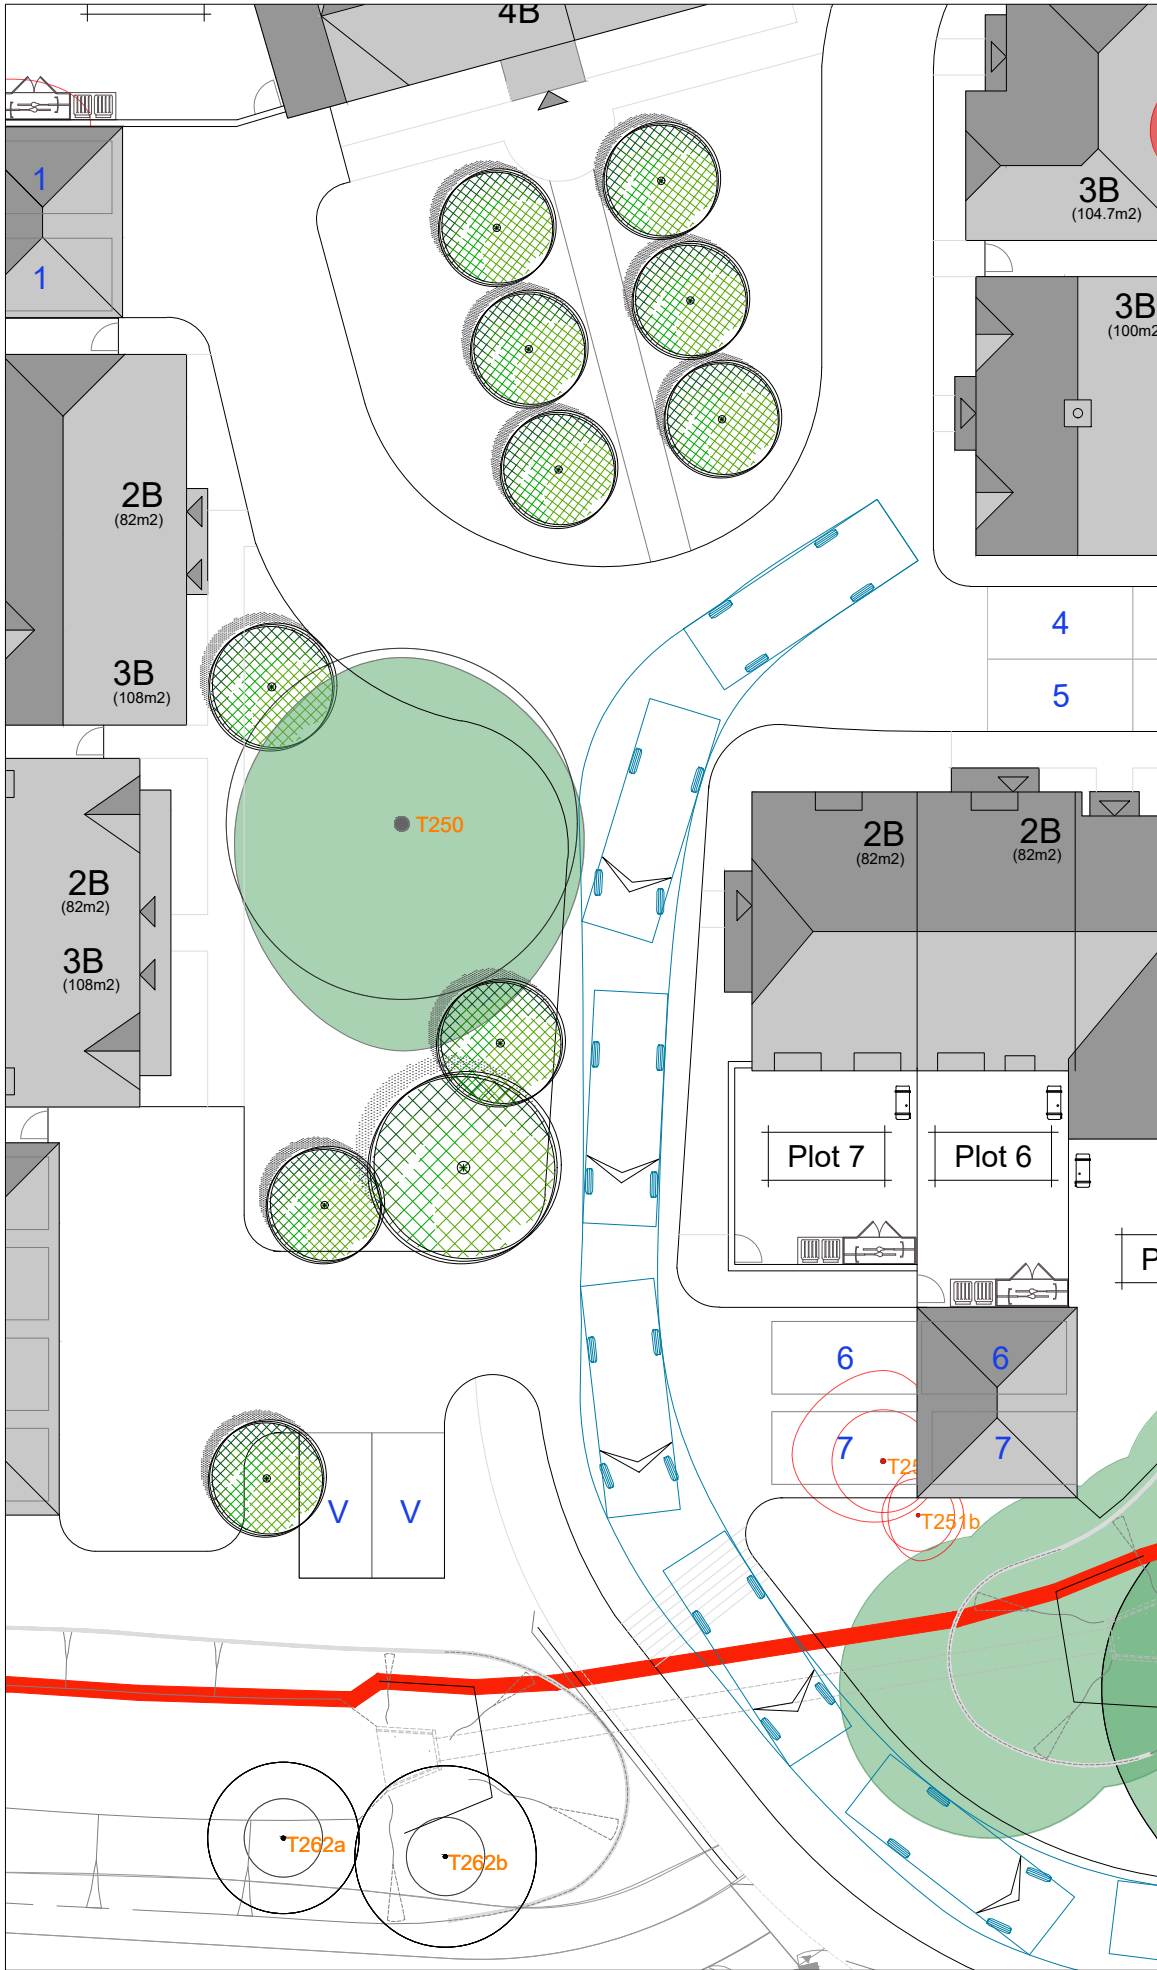

TURNING AREA - EXIT

NOTES

1. This drawing is to be read in conjunction with all relevant documents and specifications.

2. Dimensions are not to be scaled.

Source: OSP drawing 25057 P201

© Crown copyright and database rights 2026 OS 100018363.

KEY

Fire tender - forward gear

Fire tender - reverse gear

B	Scale bar added.	26/08/26	TH	JB
A	Architect's layout updated.	13/07/26	TH	IK
Rev.	Description	Date	By	Chkd



Survey > Plan > Engineer

 Civil Engineering

 Structural Engineering

 Transport Planning

 Highways Engineering

 Building Surveying

 Geomatics

Hertfordshire | Oxfordshire | Cambridgeshire | Bristol

Client : Legal & General
(Strategic Land North Horsham) Ltd.

Project : Phase 1
North Horsham

Title : Moathouse RM Area 11
Swept Path Analysis
Fire Tender

Engineer : T. Hart Date : June 2026

Director : J. Birch Scale : 1:250 @ A3

Status : PLANNING

Drawing No.	Rev
MOW-GLA-MH-PH1-6207	B