



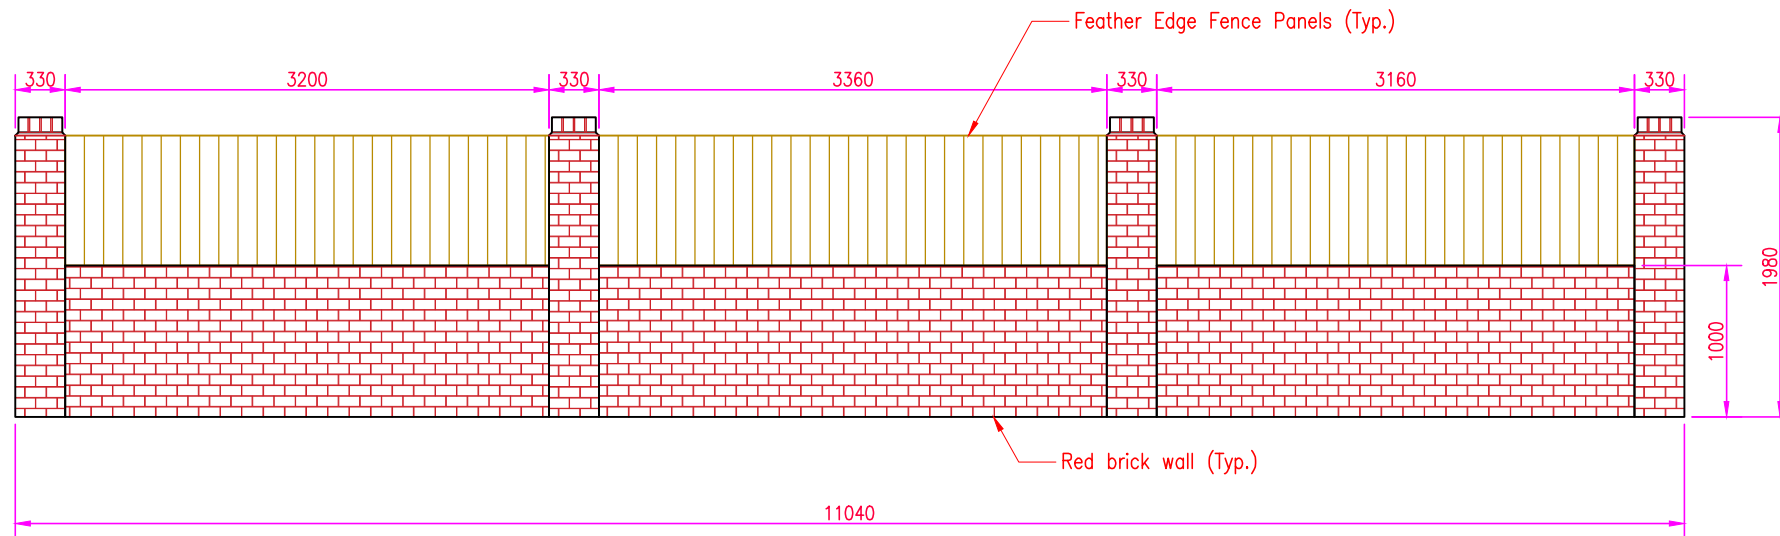

Wall Elevation

1:50

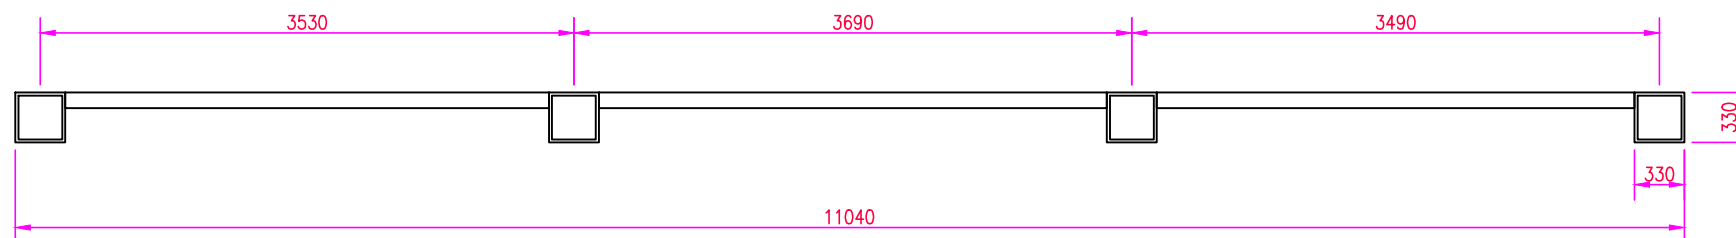

Wall Plan

1:50



FOR PLANNING

18 Greenfields Way, Horsham, RH12 4LQ
Front Boundary Wall

Scale:		Drawing No.		Sheet Size:	
1:50				A3	
Date:		Rev:			
08.08.26					
REV: REVISION:		REV DATE:		DRAWN:	
- FIRST ISSUE		08.08.26		DJS	