
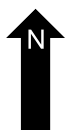
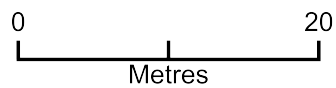


18 Greenfields Way

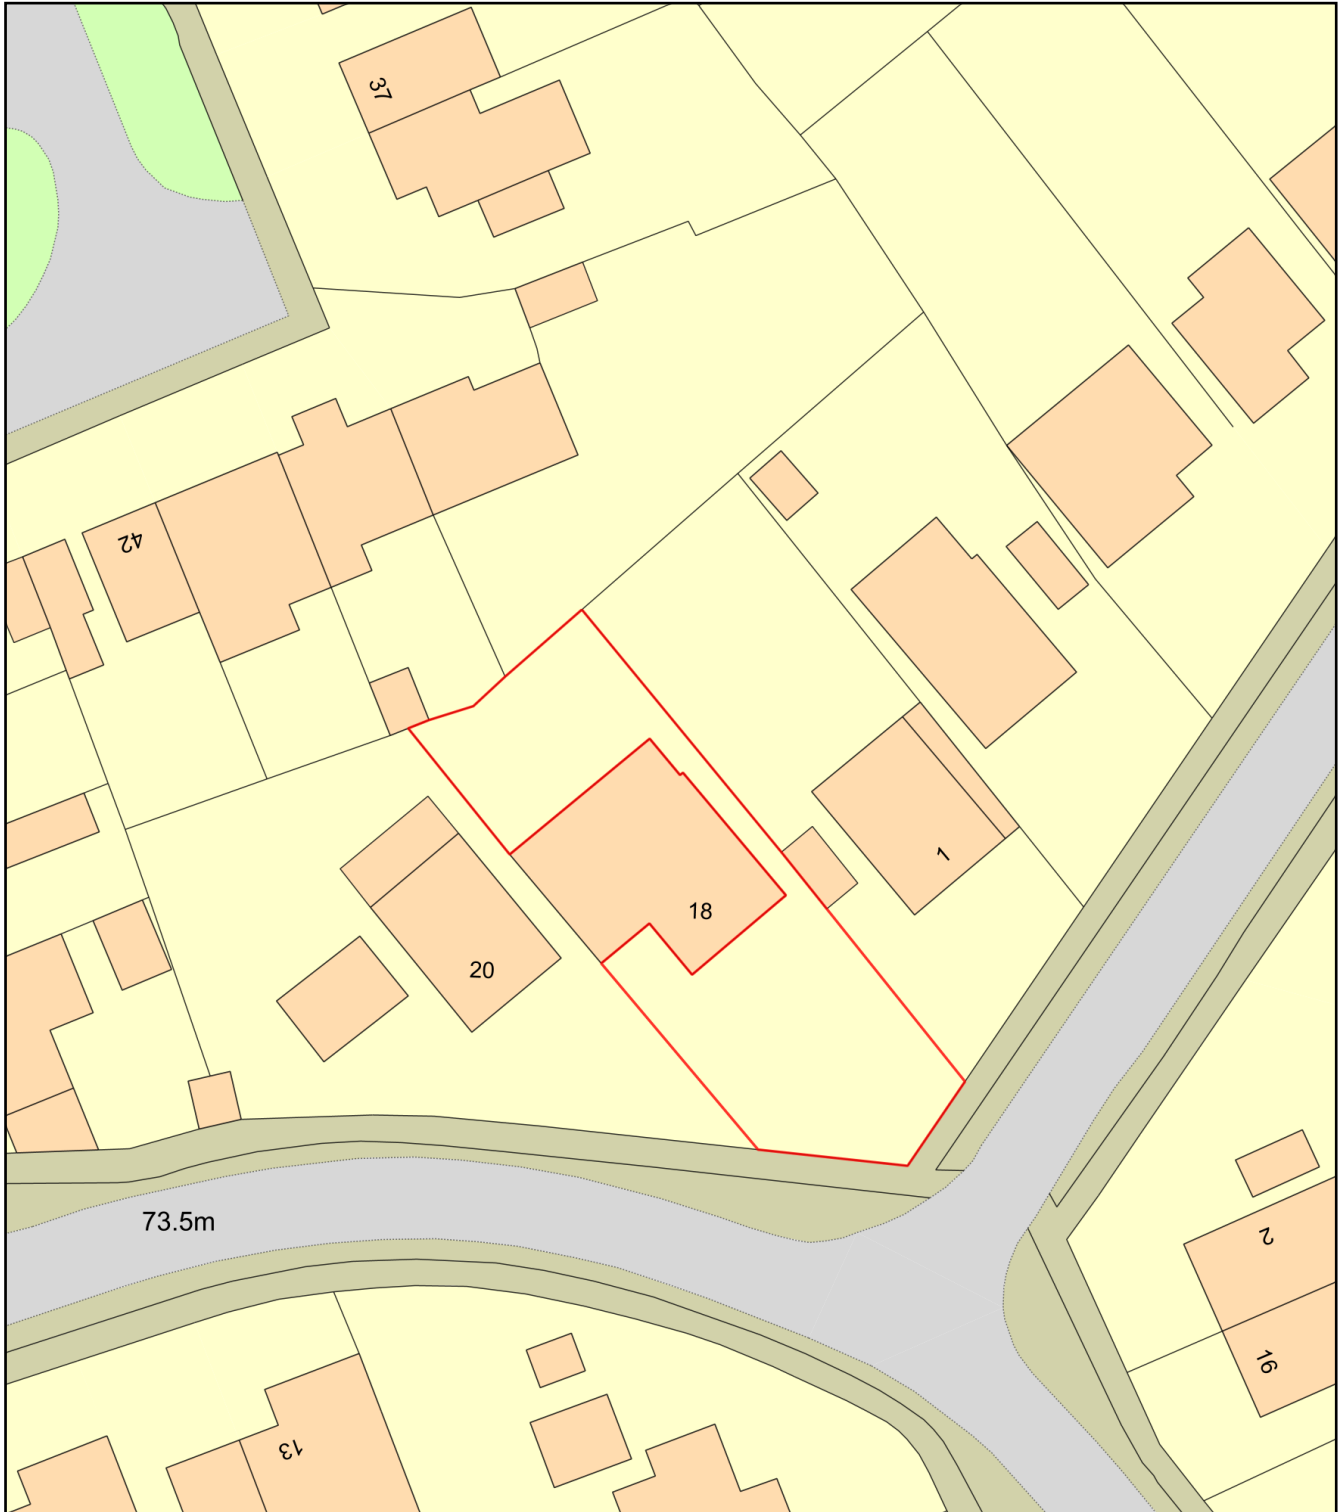

Plan Produced for: Petros Peter Apostolopoulos

Date Produced: 11 Aug 2026

Plan Reference Number: TQRQM26223103721218

Scale: 1:500 @ A4