



18 Greenfields Way - Location Plan

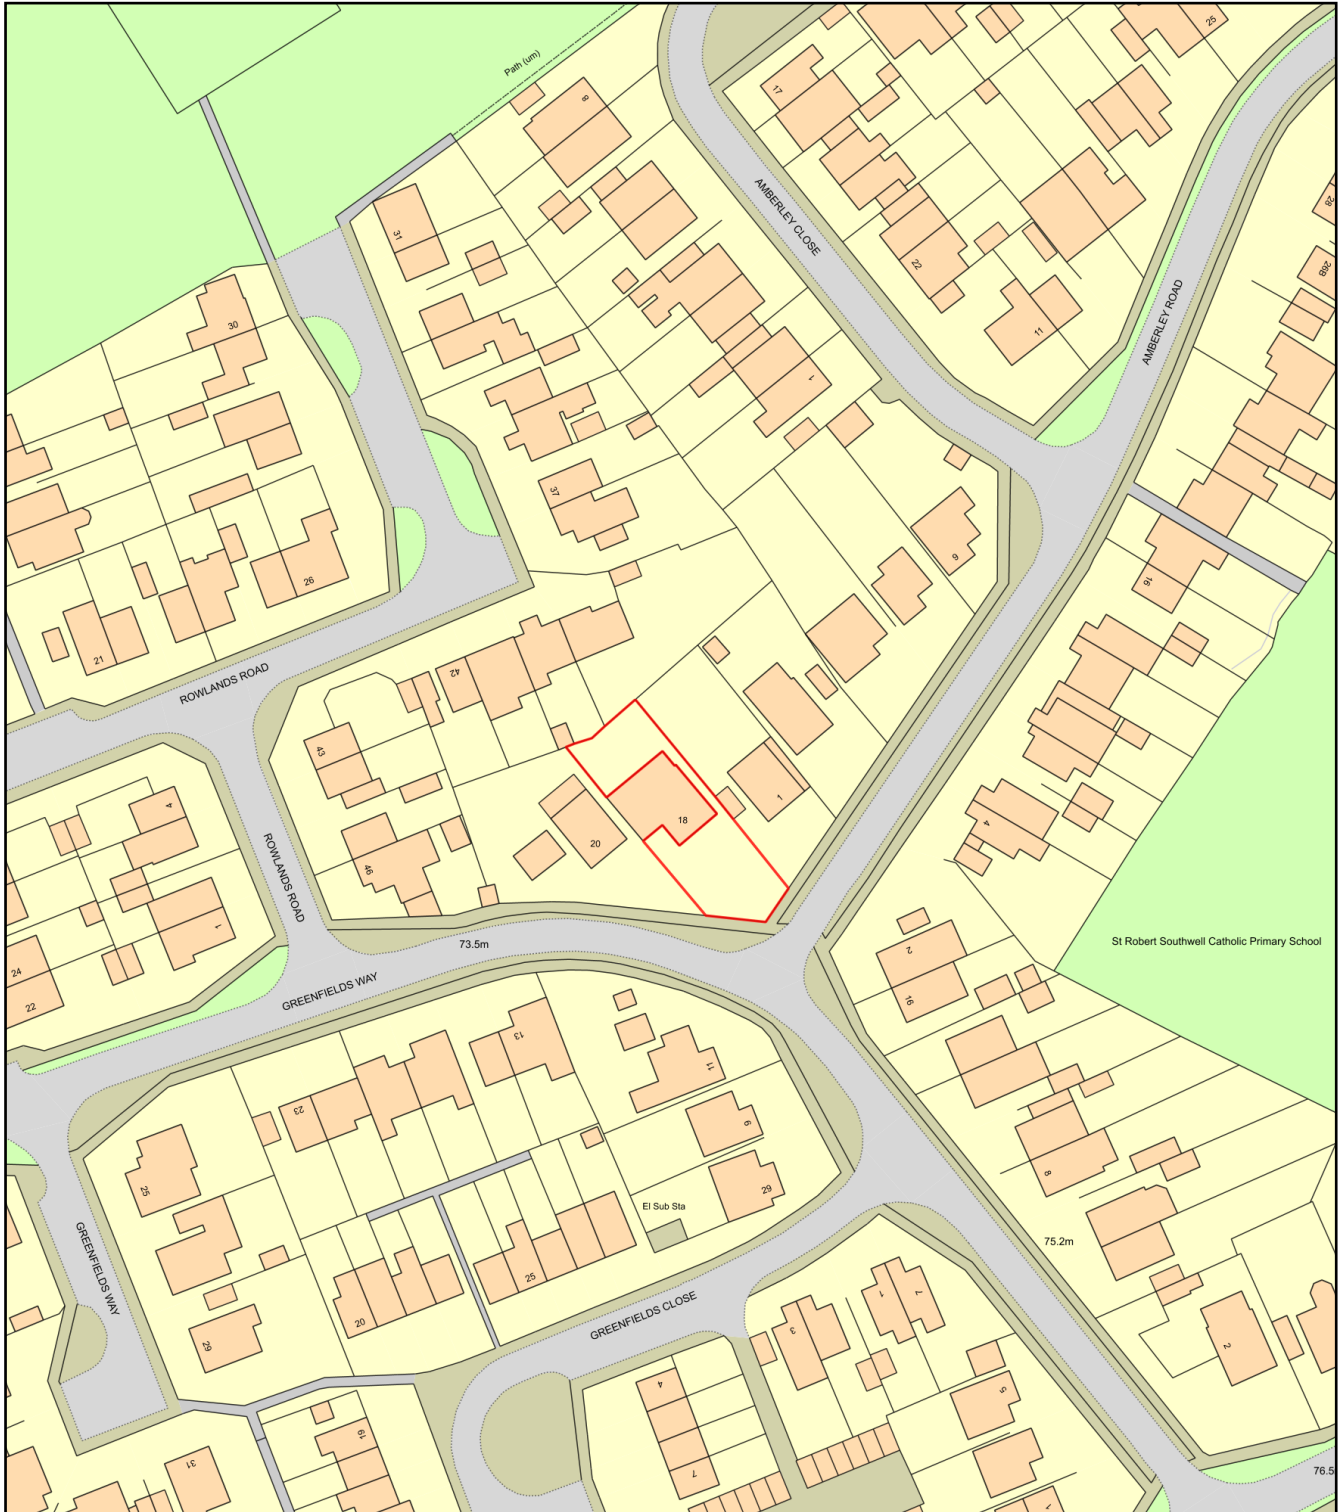

0 50
Metres

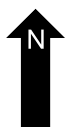

Plan Produced for: Petros Peter Apostolopoulos

Date Produced: 11 Aug 2026

Plan Reference Number: TQRQM26223104028508

Scale: 1:1250 @ A4