



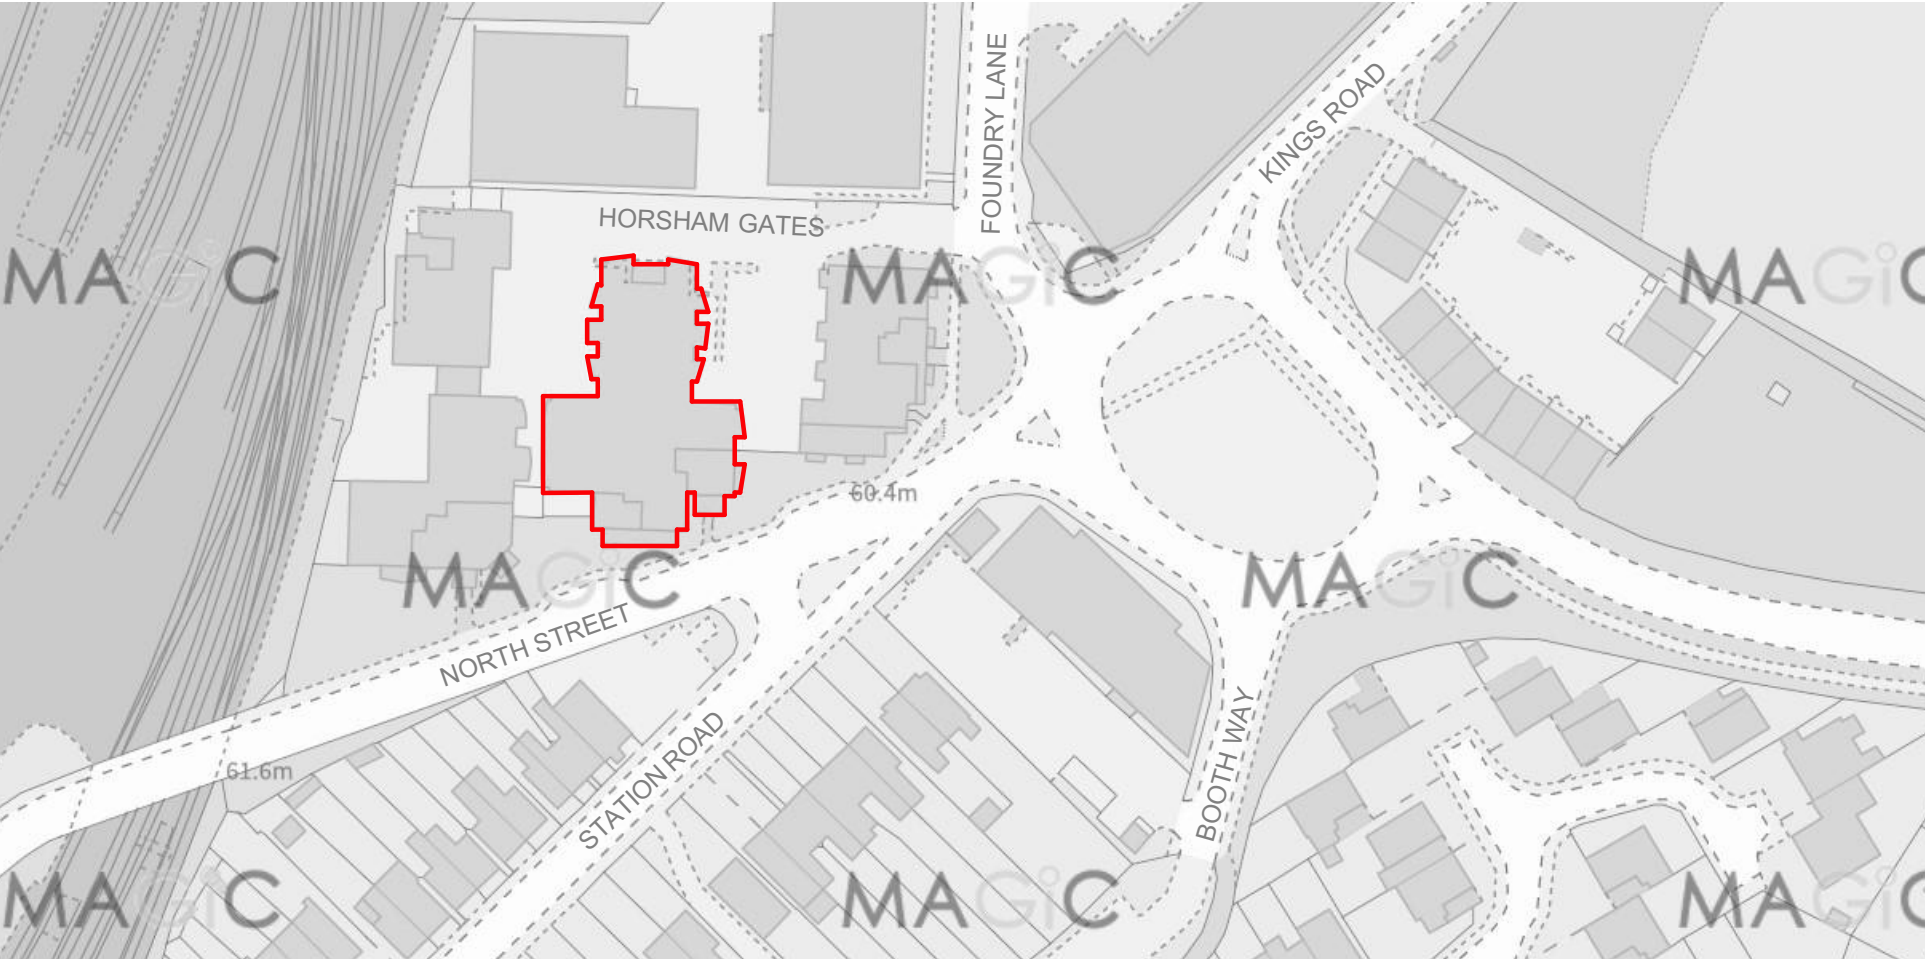

SITE LOCATION PLAN

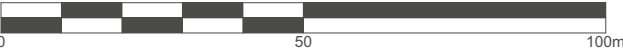

Rev	Revision Description	Drawn	Checked	Date
01	For Panning	VG	MW	10/07/2026

CREATE
DESIGN + ARCHITECTURE
Wigglesworth House 69 Southwark Bridge Road London SE1 9HH
+44 207 021 0267 info@createdesign.org www.createdesign.org

2 Horsham Gates
RH13 5TT
Client
CBG

For Planning
SITE LOCATION PLAN
LOCATION PLAN

CDA Ref	Scale(s)	Original Paper Size
846	1:1250	A3

Drawing Number	Project	Originator	Volume	Level	Type	Role	Class	Number
846	CDA	ZZ	00	DR	A	00	0100	
Revision	Revision Description							
01	For Planning							

This document and its design content is copyright ©. It shall be read in conjunction with all other associated project information including models, specifications, schedules and related consultants documents. Do not scale from documents. All dimensions to be checked on site. Immediately report any discrepancies, errors or omissions on this document to the Originator. If in doubt ASK.