



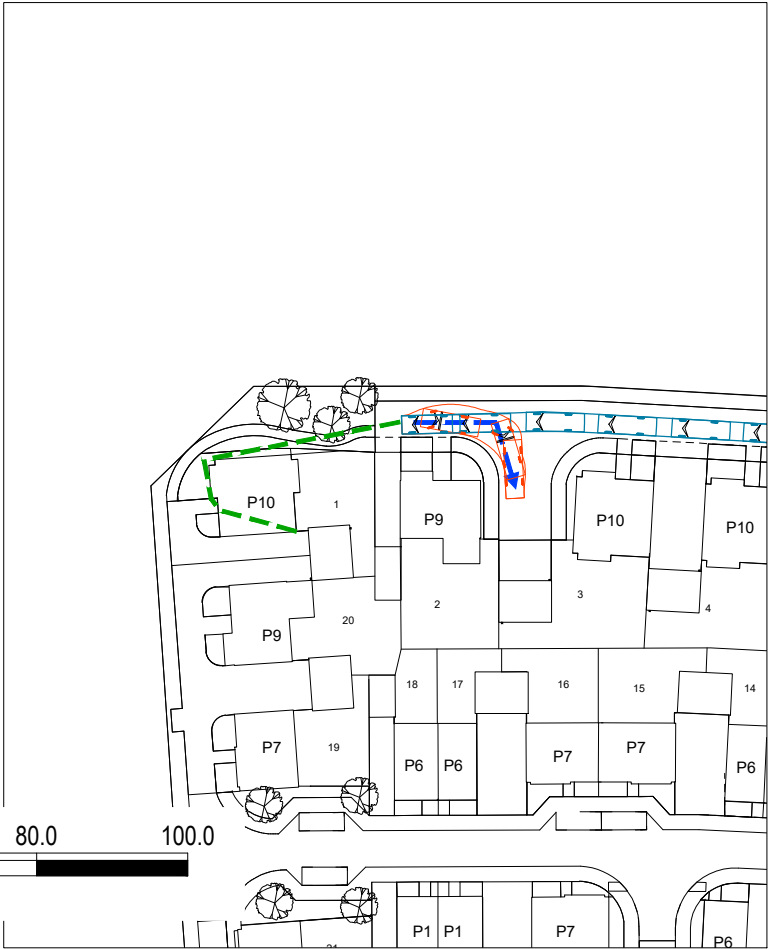

TURNING EXAMPLE 4 - ENTRY

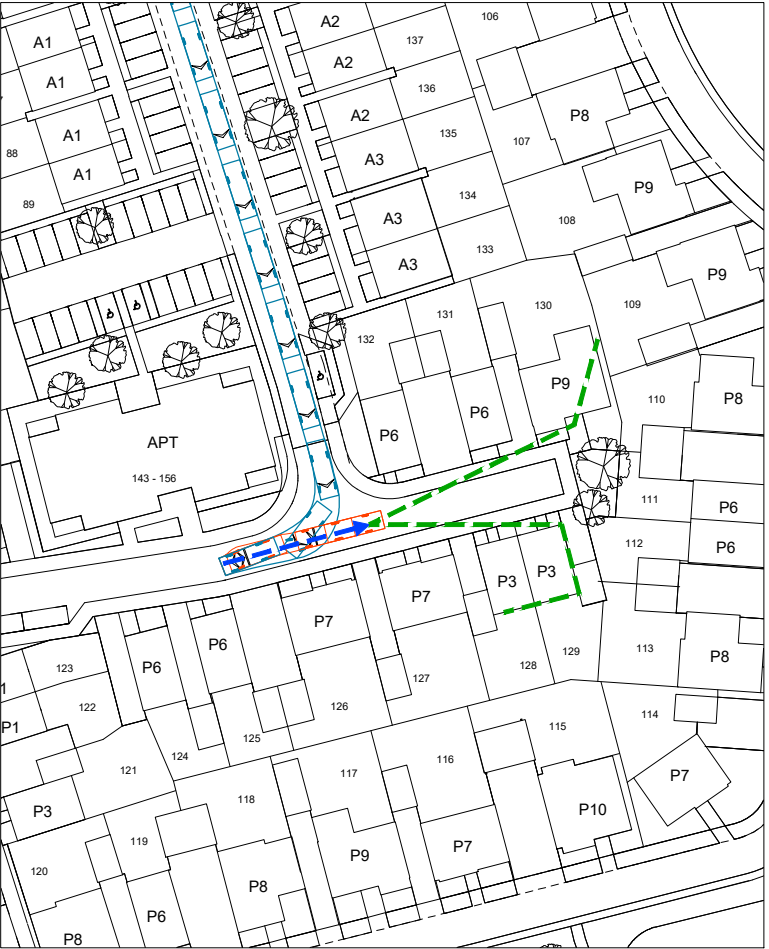


TURNING EXAMPLE 5 - ENTRY




TURNING EXAMPLE 6 - ENTRY



TURNING EXAMPLE 4 - EXIT

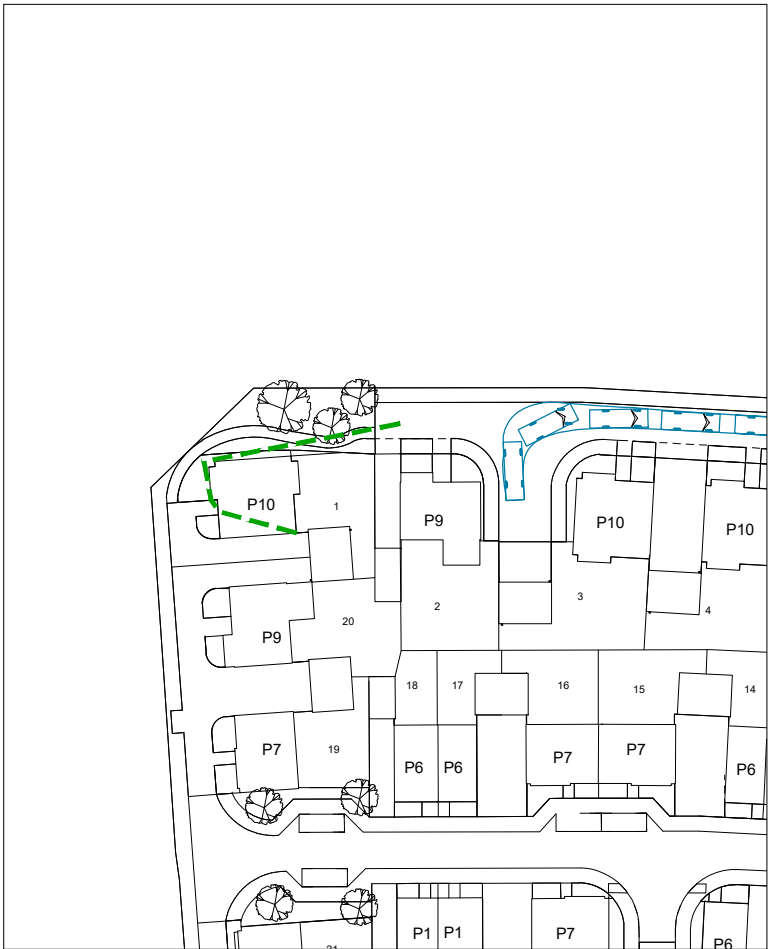

TURNING EXAMPLE 5 - EXIT

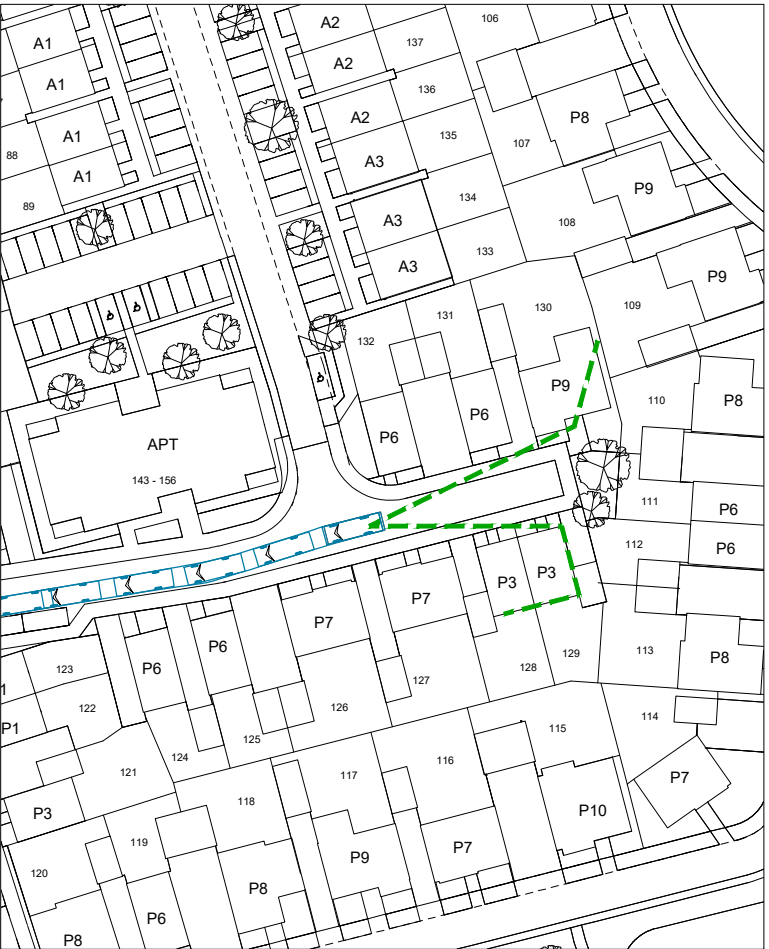

TURNING EXAMPLE 6 - EXIT

- NOTES**
- This drawing is to be read in conjunction with all relevant documents and specifications.
 - Dimensions are not to be scaled.
- Source: Broadway Malyan drawing 34854-BM-13-ZZ-DR-A-01100
- © Crown copyright and database rights 2026 OS 100018363.

KEY

Fire tender - forward gear

Fire tender - reverse gear

Hose length <45m

Reverse length <20m

N

C	Scale bar added.	25/08/26	TH	AD
B	Architect's layout updated.	17/06/26	TH	AD
A	Architect's layout updated.	22/05/26	TH	AD
Rev.	Description	Date	By	Chkd

Glanville
Survey > Plan > Engineer

Civil Engineering
Structural Engineering
Transport Planning

Highways Engineering
Building Surveying
Geomatics

Hertfordshire | Oxfordshire | Cambridgeshire | Bristol

Client :	Legal & General (Strategic Land North Horsham) Limited		
Project :	Phase 2 North Horsham		
Title :	RM 13 Swept Path Analysis Fire Tender		
Engineer : T. Hart	Date : April 2026		
Director : J. Birch	Scale : 1:1000 @ A3		
Status :	PLANNING		
Drawing No.	MOW-PH2-P13-6204		Rev C