



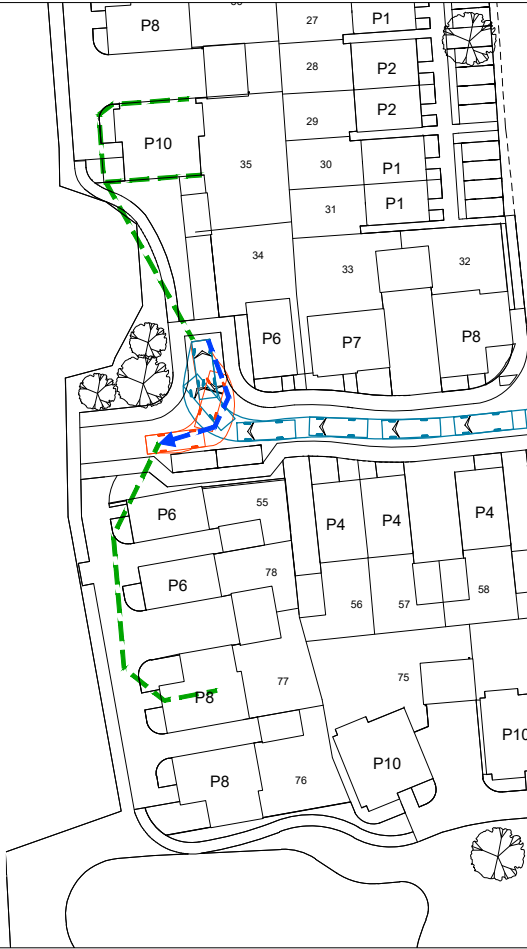

TURNING EXAMPLE 1 - ENTRY

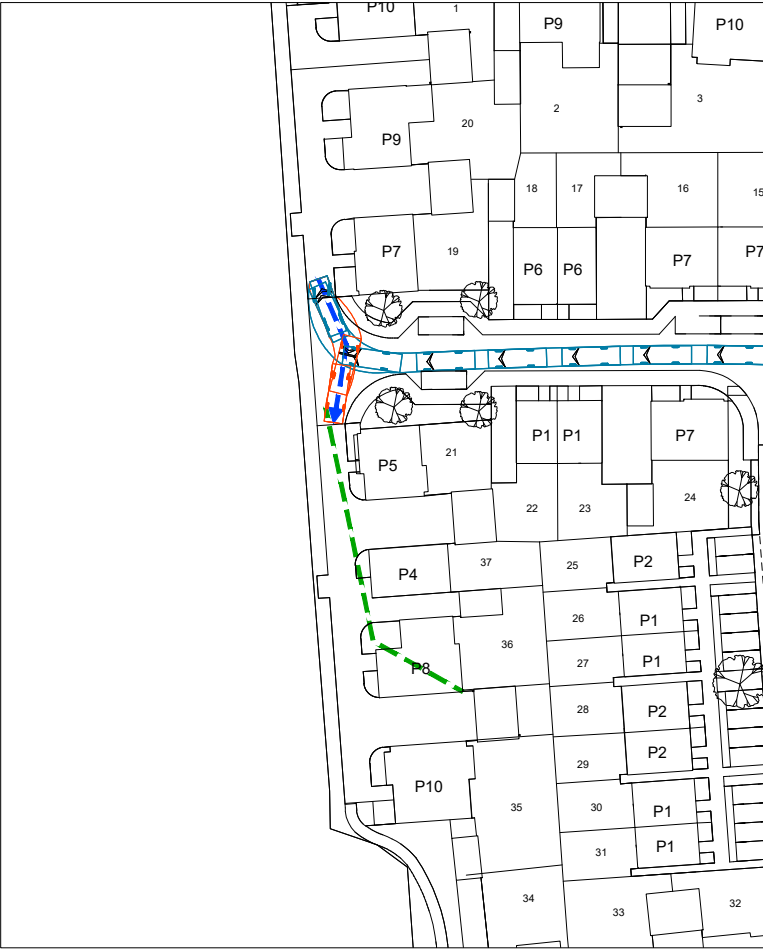

TURNING EXAMPLE 2 - ENTRY




TURNING EXAMPLE 3 - ENTRY



TURNING EXAMPLE 1 - EXIT



TURNING EXAMPLE 2 - EXIT

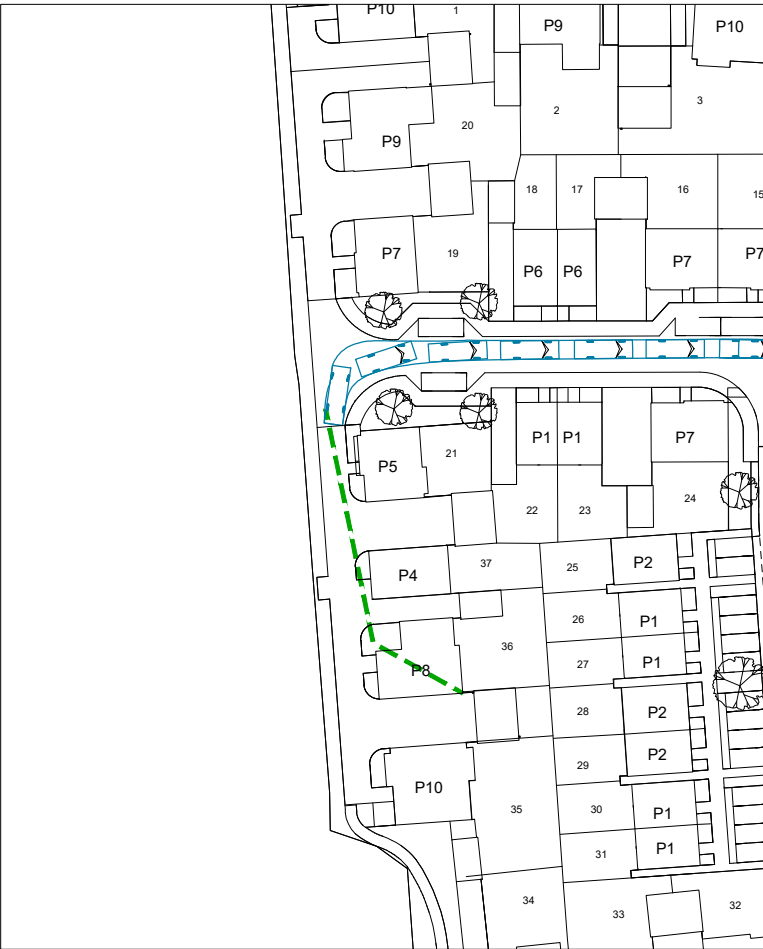

TURNING EXAMPLE 3 - EXIT

- NOTES**
1. This drawing is to be read in conjunction with all relevant documents and specifications.
 2. Dimensions are not to be scaled.
- Source: Broadway Malyan drawing 34854-BM-13-ZZ-DR-A-01100
- © Crown copyright and database rights 2026 OS 100018363.

- KEY**
- Fire tender - forward gear
 - Fire tender - reverse gear
 - Hose length <45m
 - Reverse length <20m



C	Scale bar added.	25/08/26	TH	AD
B	Architect's layout updated.	17/06/26	TH	AD
A	Architect's layout updated.	22/05/26	TH	AD
Rev.	Description	Date	By	Chkd



- Civil Engineering
 - Structural Engineering
 - Transport Planning
 - Highways Engineering
 - Building Surveying
 - Geomatics
- Hertfordshire | Oxfordshire | Cambridgeshire | Bristol

Client :	Legal & General (Strategic Land North Horsham) Limited
Project :	Phase 2 North Horsham
Title :	RM 13 Swept Path Analysis Fire Tender
Engineer : T. Hart	Date : April 2026
Director : J. Birch	Scale : 1:1000 @ A3
Status :	PLANNING
Drawing No.	MOW-PH2-P13-6203
Rev	C