




SITE BLOCK PLAN
SCALE 1:500


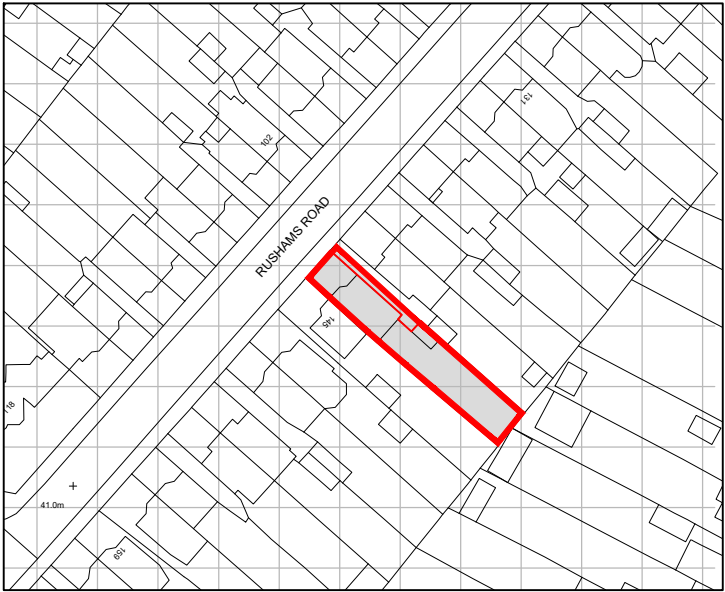


SITE LOCATION PLAN
SCALE 1:1250

KEY

Red line indicates site boundary.

Dark red line indicates proposed hip to gable end roof construction & new dormer extension.

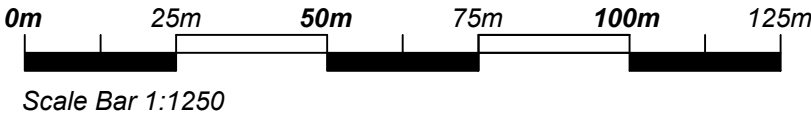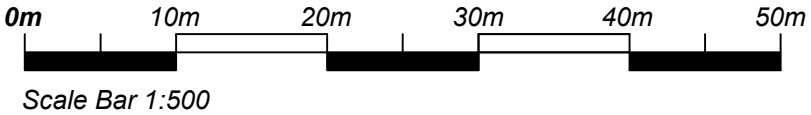

Copyright reserved.
This drawing may only be used for the client and location specified in the title block. It may not be copied or disclosed to any other third party without prior written consent from DMA Building Designs. Prior to any works commencing on site, DMA Building Designs is to be contacted regarding the current status, revision or regulatory approval of this drawing.

1. The works shown have been drawn for submission to the local planning authority and are not to be used for construction.

2. No works shall commence until planning approval has been given by the local authority.

No works to commence without either full plans building control approval or a building notice served with the local authority.
The dimensions indicated are approximate and subject to site checks by the contractor prior to commencement.
DMA Building Designs accept no responsibility for any unknown factors which either preclude the works from construction or add additional costs, ie location of public sewers and underground services, abnormal foundation designs, due to trees, ground conditions or any underground structure or obstruction, condition of the existing building.

DMA

BUILDING DESIGNS

UNIT 4B, RUDGWICK BRICKWORKS, LYNWICK ST
RUDGWICK, HORSHAM, WEST SUSSEX, RH12 3DH.
TEL No 01403 822220 Mobile 07730 523447
Email - admin@dmabuildingdesigns.co.uk

CLIENT	SHARON DUKE
PROJECT	AMENDMENTS TO EXISTING LOFT WITH NEW REAR DORMER. GROUND FLOOR ALTERATIONS WITH OPEN PLAN KITCHEN & CHANGES TO WC & LOBBY AREA.

P2	ISSUED FOR PLANNING APPROVAL	03.08.2026
P1	ISSUED FOR PLANNING APPROVAL	15.05.2026
REV	DESCRIPTION	DATE
DRAWING		
SITE LOCATION & BLOCK PLAN		
143 RUSHAMS ROAD, HORSHAM, WEST SUSSEX, RH12 2NY		
SCALE @ A3	DATE	DRG No
1:500, 1:1250	MAY 2026	DE1400 / 01
		REVISION
		P2