No dimensions to be scaled from drawing except for planning purposes.

The contractor should check all dimensions on site.

It is the contractors responsibility to ensure compliance with Building Regulations.

C.D.M. Regs. 2015. The Client is advised of his responsibilities to appoint a Planning Supervisor under these Regs. All works to comply with the C.D.M. Regs. 2015.

The Party Wall Act. 1996 The property owner is advised of the requirements of the Act, & the requirement to serve a Party Wall Notice on any adjoining owners as required under the act.

REVISIONS:

A. 28.10.25 Acoustic Fencing, Solar Panels and charging points added.
B. 04.06.26 Floodlights added to rear yard. Note added regarding Acoustic fencin

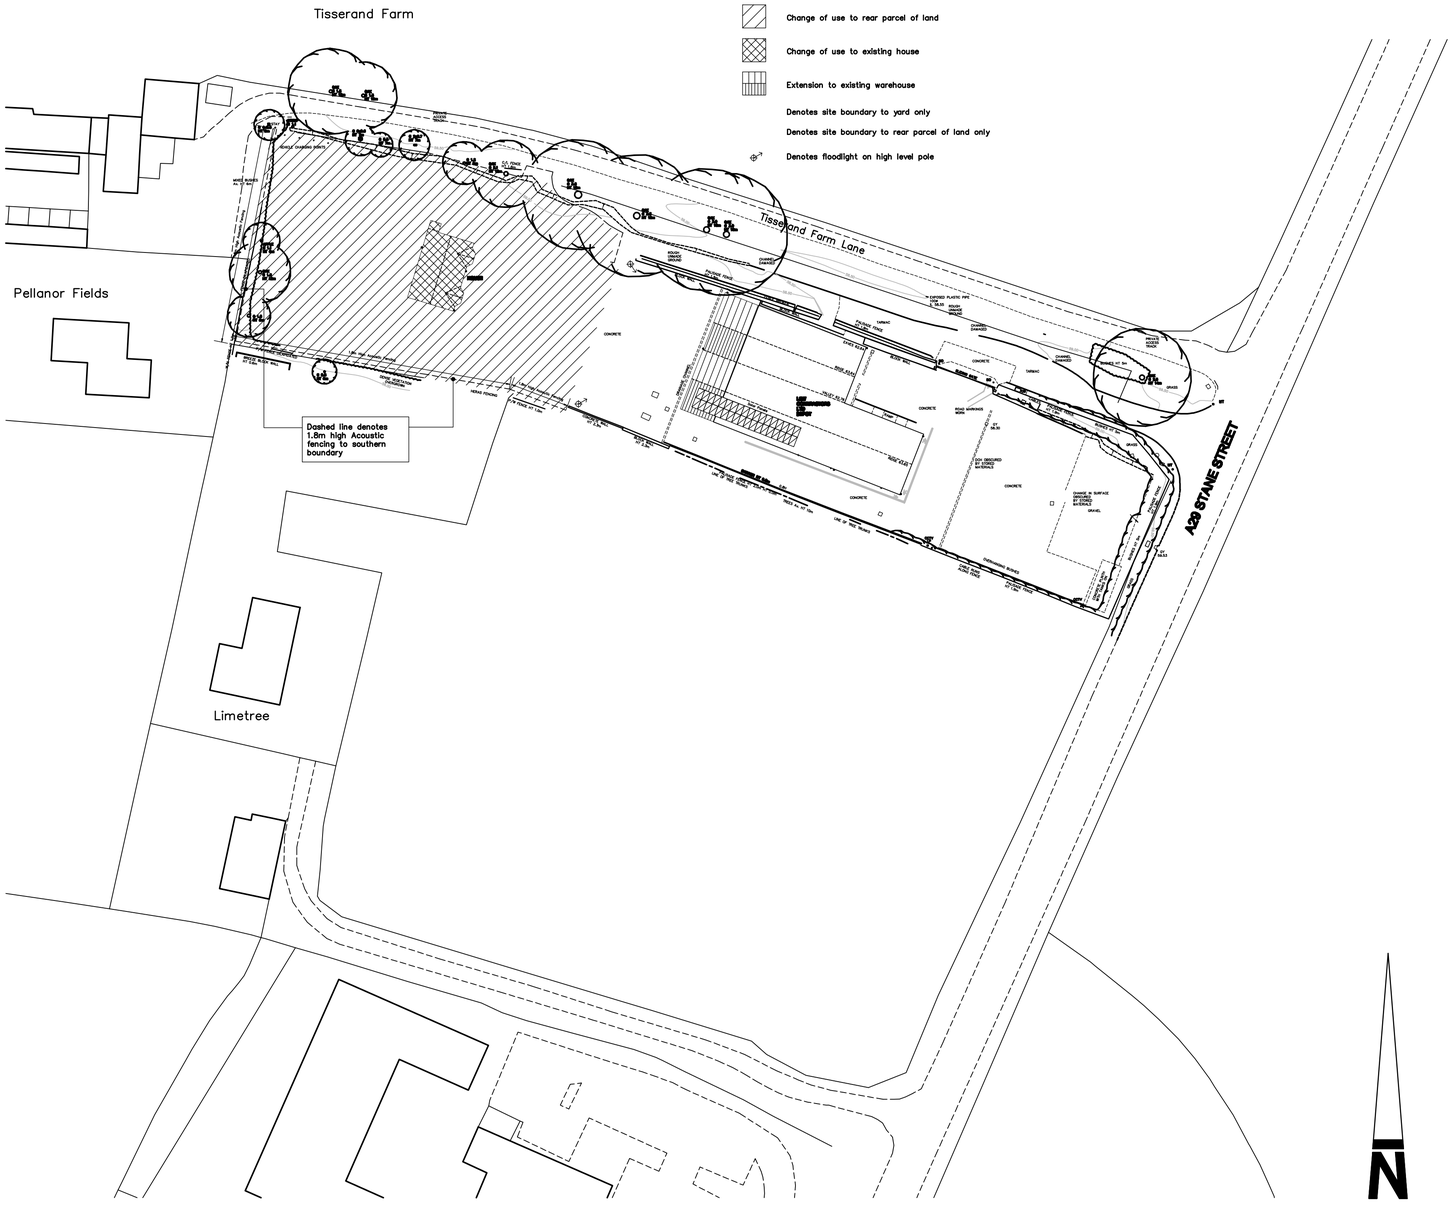

SITE LAYOUT PLAN

Scale 1:500

0m 10m 20m 30m 40m 50m

Scale Bar – 1:500

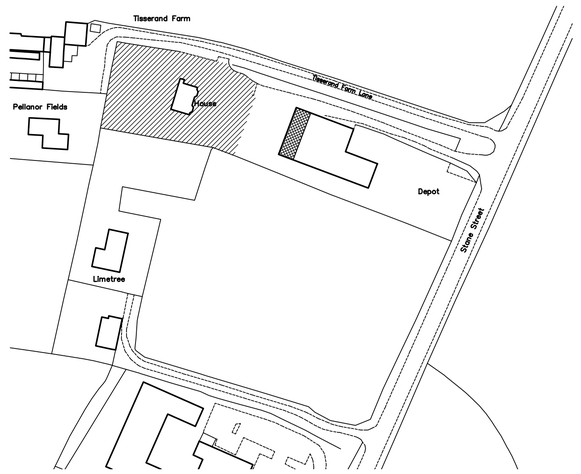

LOCATION PLAN

Scale 1:1250

0m 10m 20m 30m 40m 50m

Scale Bar – 1:1250

Information supplied based on Promap. All dimensions and distances subject to an accurate site survey being undertaken.

ADCS
Architectural Design
Computer Services

30 Foxley Lane
Worthing
West Sussex
BN13 3AD
Tel: 01903 260701
E-mail:
adcs@sky.com

Client
L & W CONTRACTORS LTD

Project
PROPOSED REAR EXTENSION
L & W HOUSE, STANE STREET
BILLINGSHURST
WEST SUSSEX RH14 9AE

Drawing
SITE LAYOUT

Scale	Date	Drawn
1:500 @ A1	23.05.25	TP

Drawing No.	Revision
1626/P030	B