


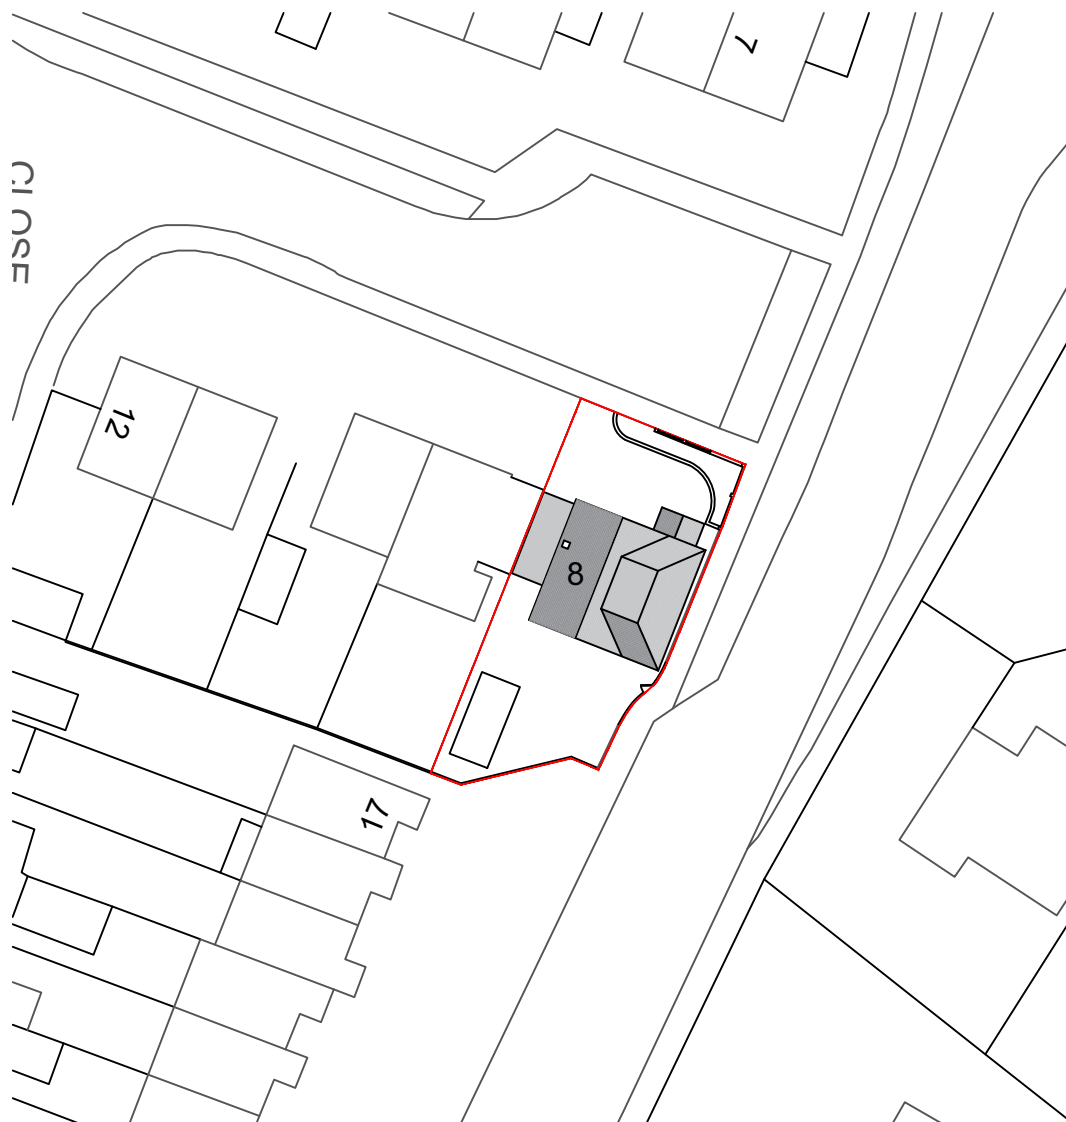

Scale Bar (1:500)



Revision:			
address 8 Heather Close, Horsham, West Sussex, RH12 5XD			
project Proposed new front wall to property and increased height to side boundary wall			
title Proposed Block Plan			
scale 1:500 on A4	date February 2026	dwg no. 2024.431a.04	revision

DOWNSVIEW
ASSOCIATES
Chartered Surveyors

Little Acorns
Hampers Lane
Storrington
West Sussex
RH20 3HZ

Tel: 01903 746367
Mob: 07525 844965

Email:
mail@downsview-surveyors.co.uk

