




Site Location Plan
Scale 1:1250

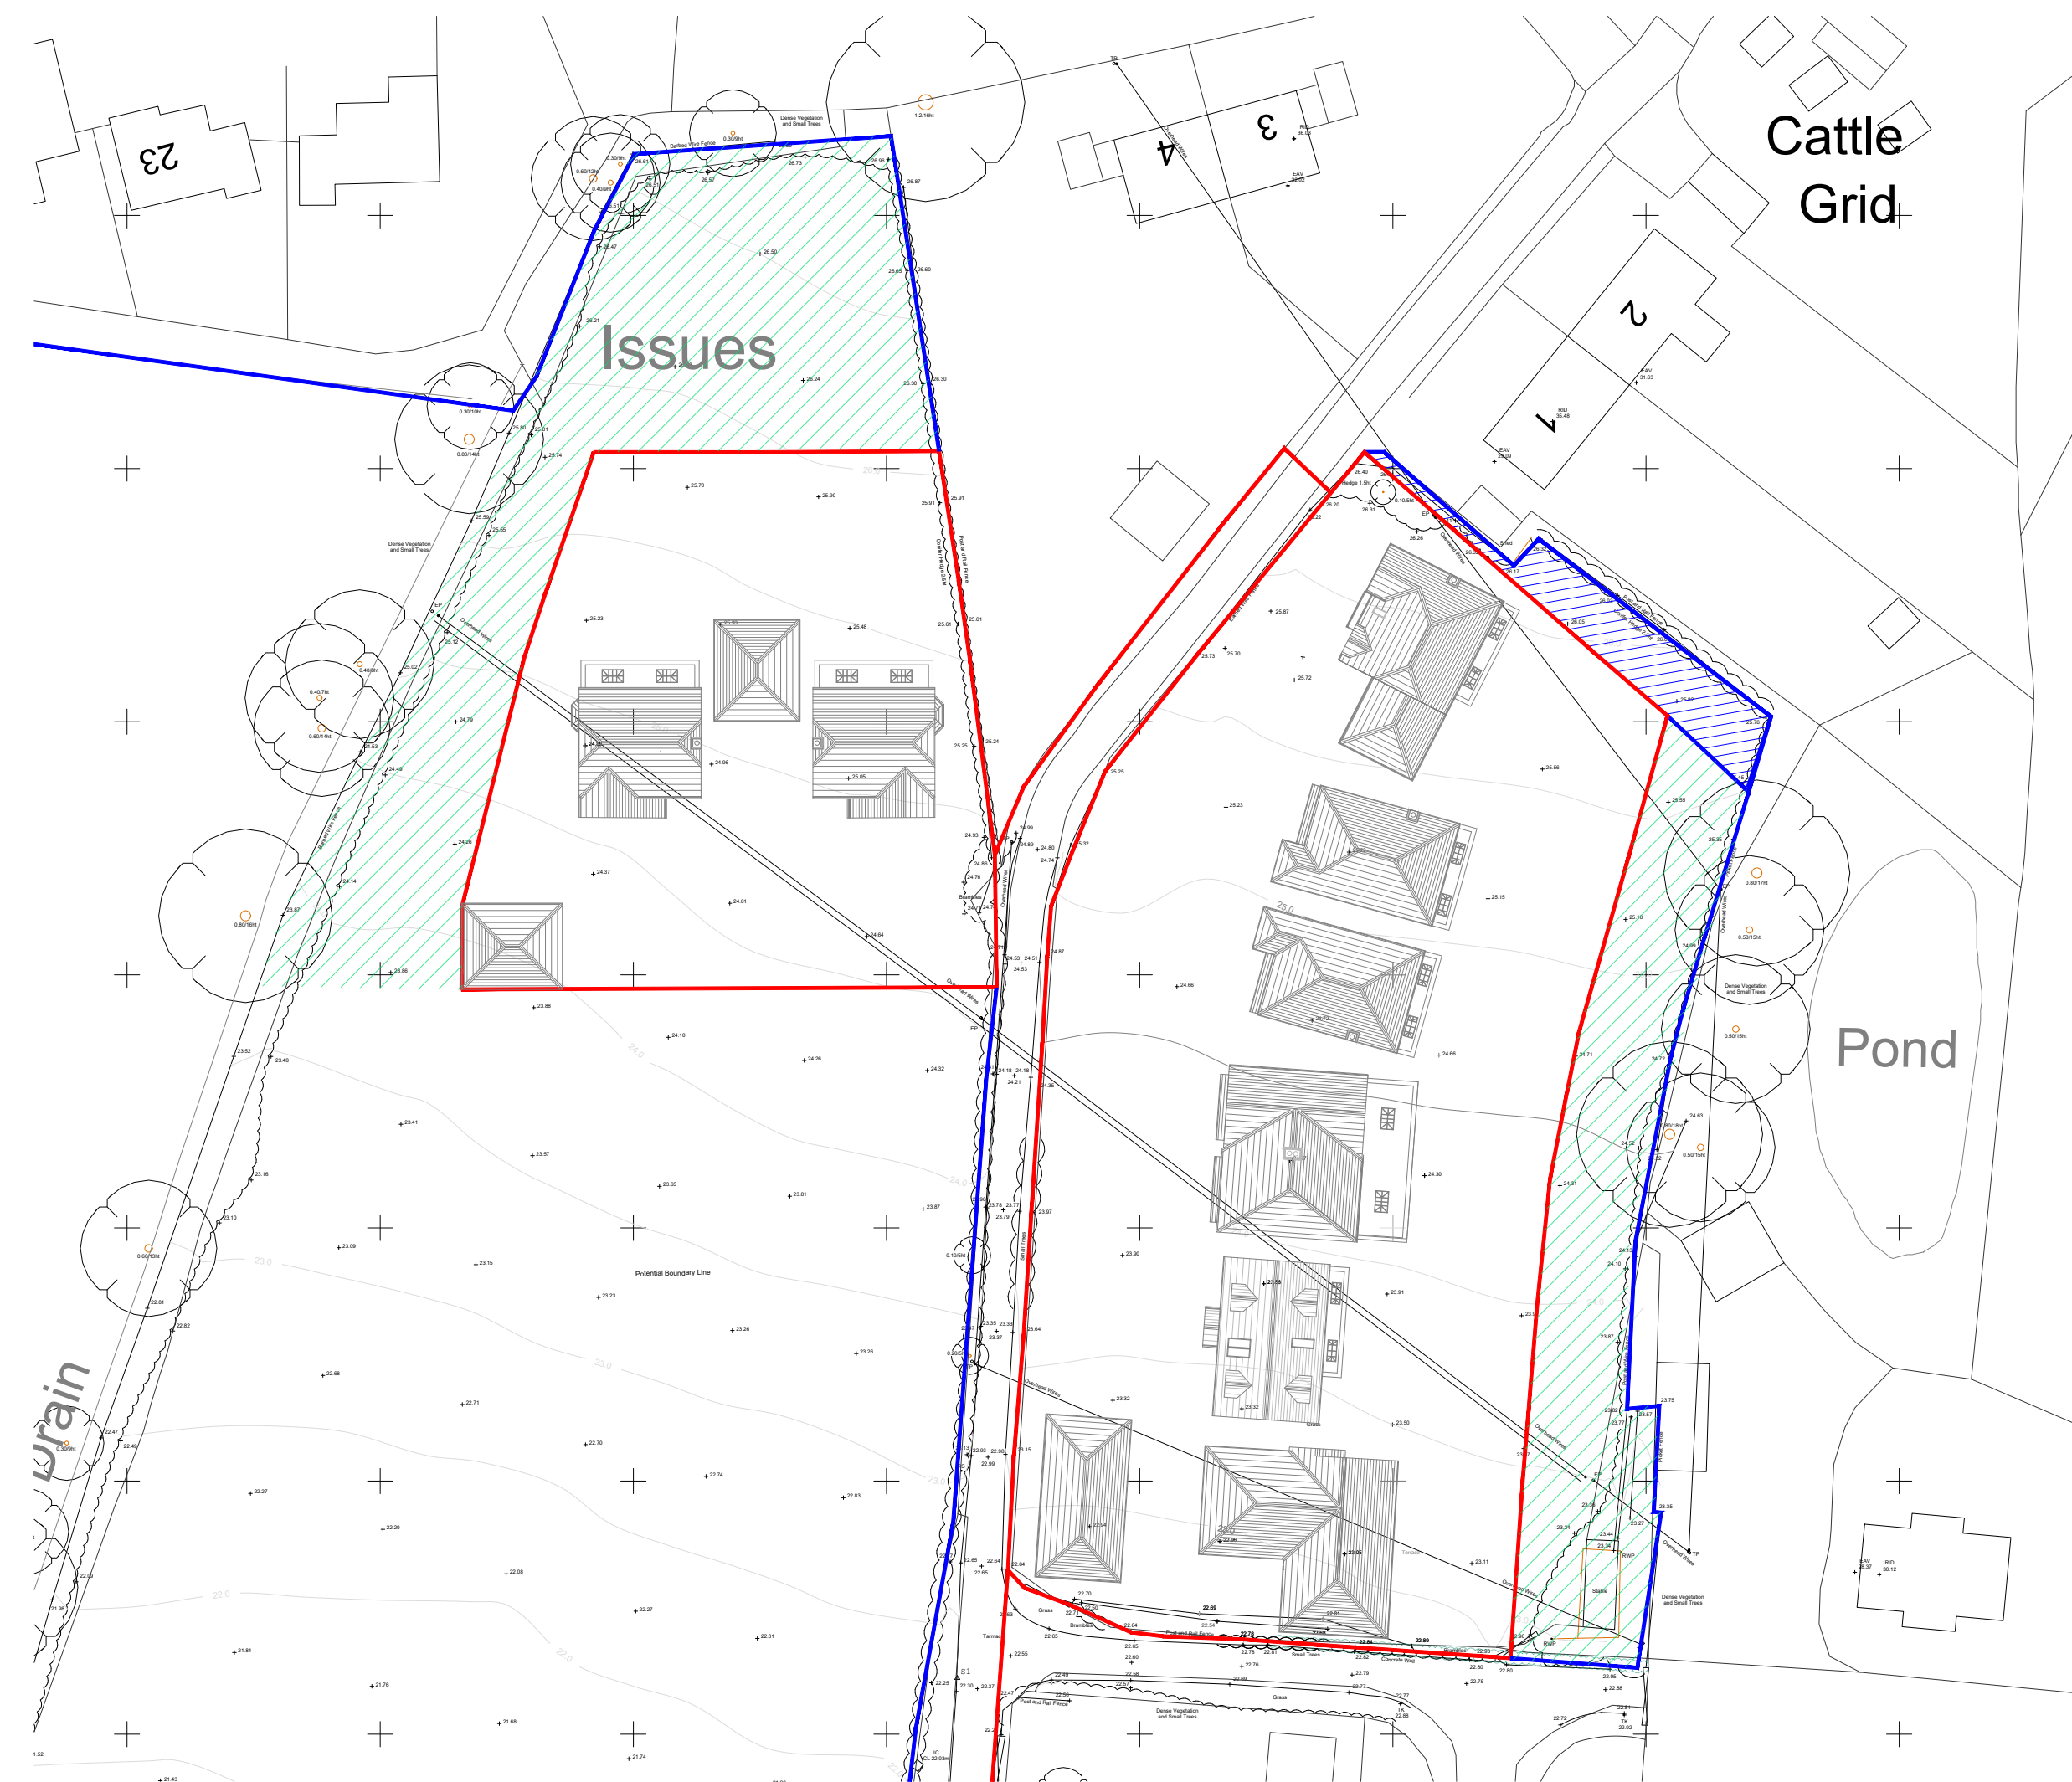


Proposed Block Plan
Scale 1:500



**LLOYD
HARDEN**


Design • Planning • Architecture

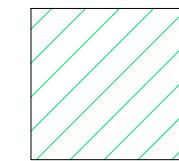

Hatching indicates Area of land set
aside for woodland/tree protection

REV BY DATE DETAILS

SCALE @ A1

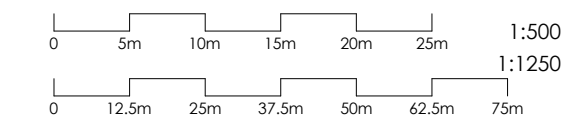

CLIENT

Lee Goosens
Eastlands Lane, Cowfold, West Sussex, RH13 8AY

PROJECT

9 No - 3 & 4 Bed Homes

DRAWN BY

SJB

CHECKED BY

LKH

CONCEPTUAL DRAFT

DRAWING TITLE

Location Plan & Proposed Block Plan

DATE

24.11.25

DRAWING NUMBER

2562-01

REVISION

--

+44 (0)116 482 9284

www.lloydharden.co.uk

DO NOT CONSTRUCT FROM THIS DRAWING. Responsibility is Not Accepted For Errors Made By Others In Scaling From This Drawing. All Construction Information Must Be Taken From Figured Dimensions Only. All Dimensions And Levels Must Be Checked On Site And Any Discrepancies Between Drawings Must Be Reported To Lloyd Harden Design Ltd. THESE DRAWINGS ARE FOR CONCEPT USE ONLY.