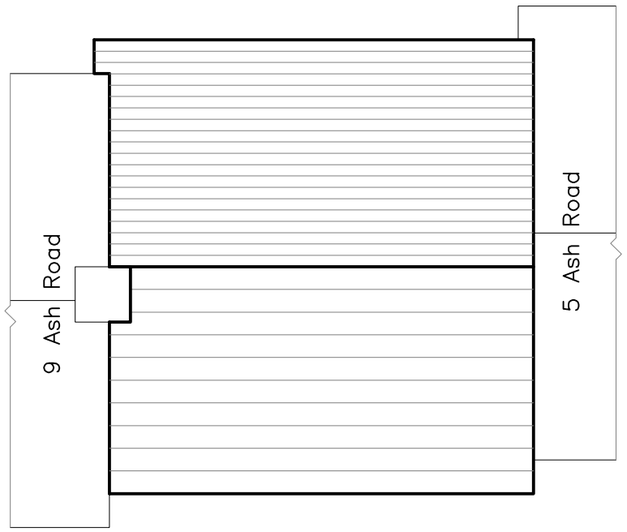

EXISTING ROOF PLAN

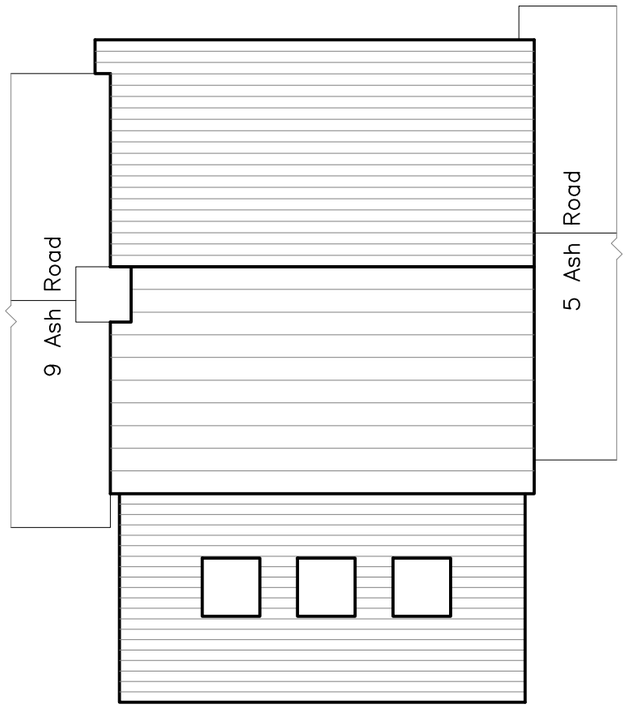

PROPOSED ROOF PLAN

0 1 2 3 4 5

SCALE DIMENSION IN METRES

Carmichael Building Design Ltd.
Rosemary Cottage Pound Lane Mannings Heath
Horsham West Sussex RH13 6JL
t: 01403 252794

Client
Mr George Burling

Project
7 Ash Road
Southwater
RH13 9EJ

Drawing Title
Existing and Proposed
Roof Plan

Sheet size A3
Scale 1:100

Rev– Issued for coments 31.05.2025

Drawing No.
25703

Rev.
–