
© This drawing & design are copyright of Churchill Retirement Living.

REVISIONS

Rev.		Date	By
P1	Planning Issue	10/01/22	JS
P2	Section 73 application. Minor changes include: • Amendments to parking layout / site plan to provide 4 additional parking spaces; • Flats changed to new CRL standard layouts resulting in minor changes to footprint and elevations; • Buggy store moved locally.	06/02/24	CB

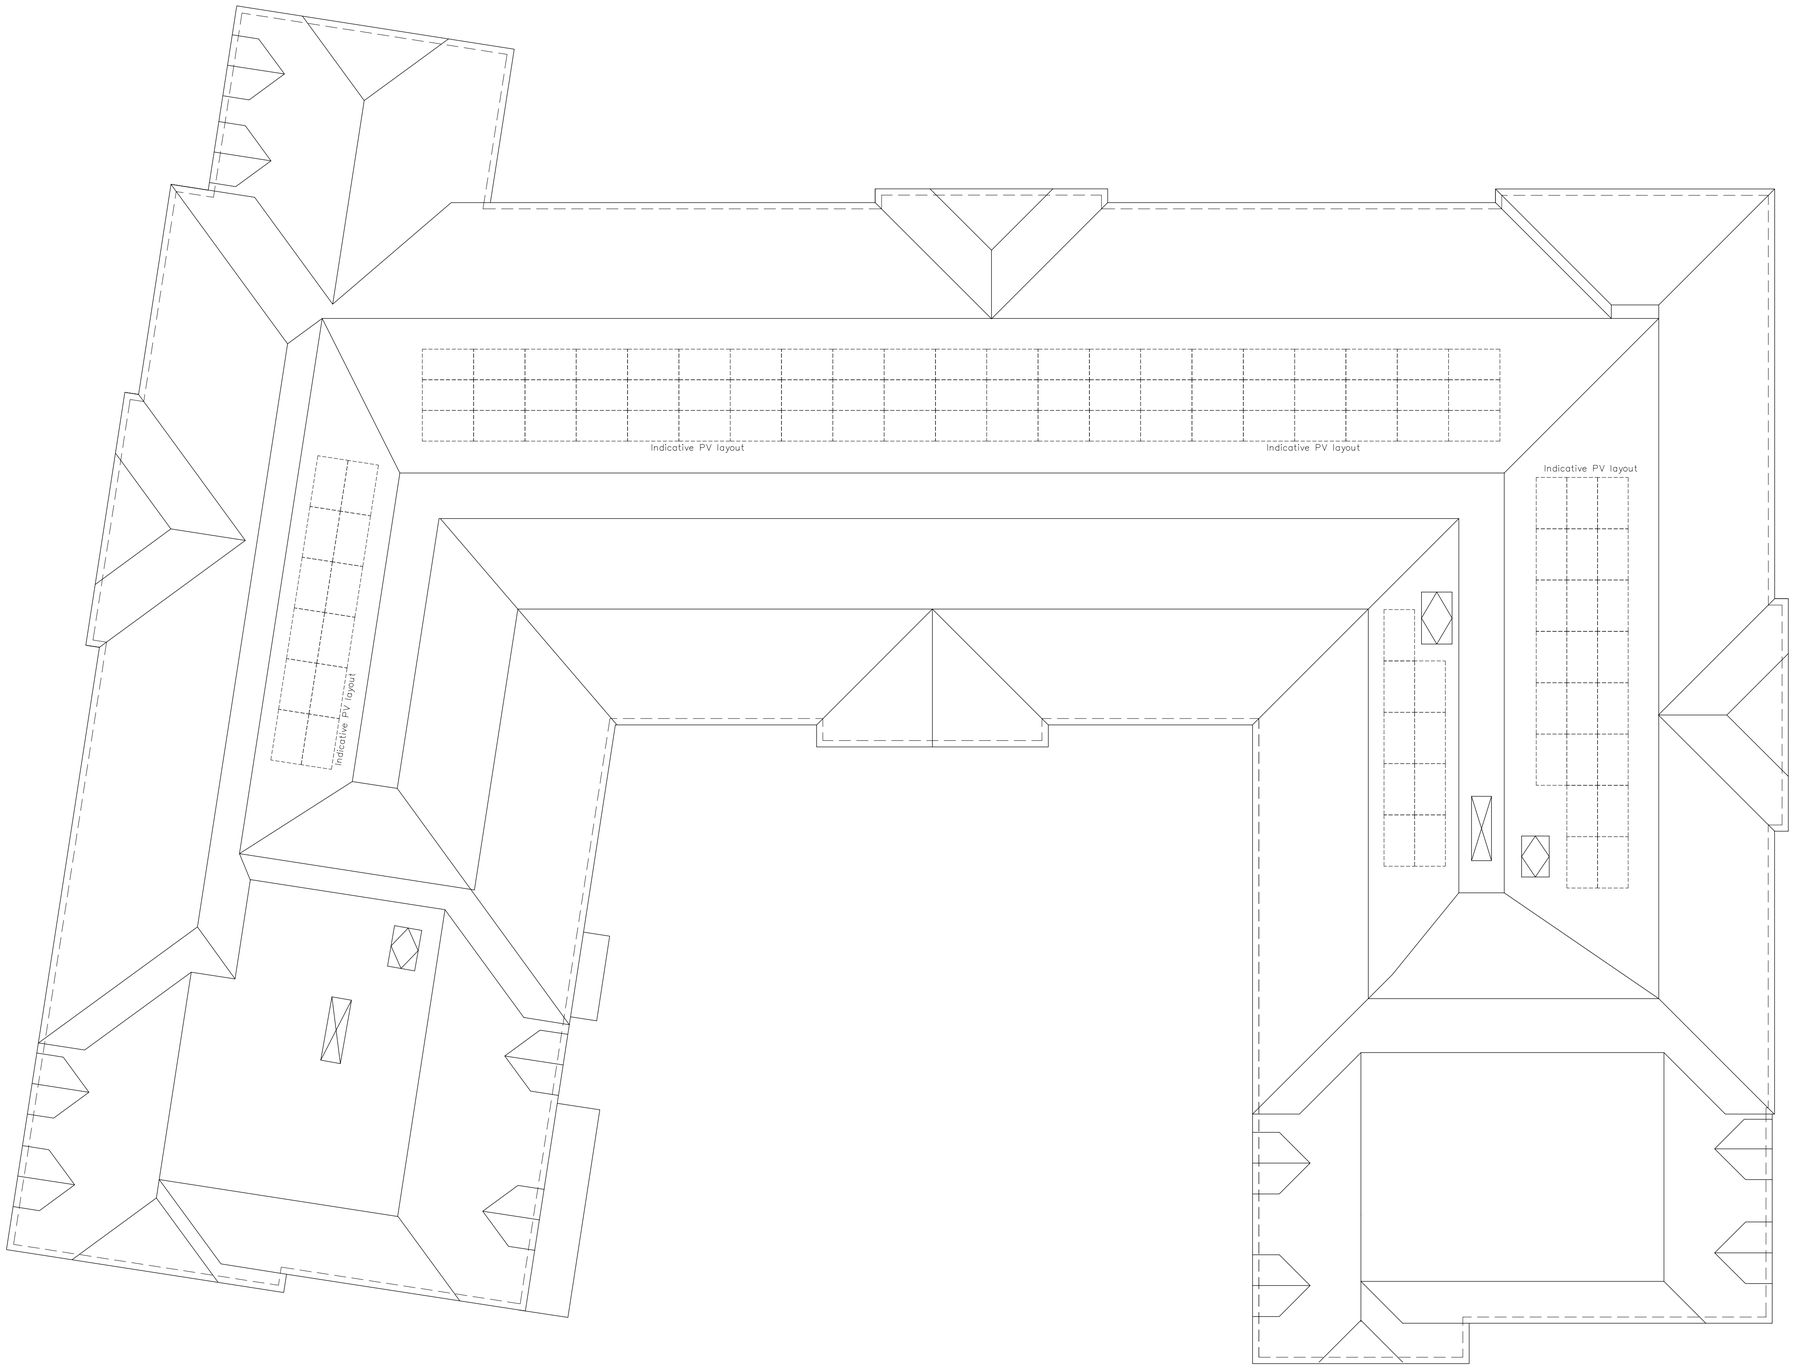

	1BED	2BED
GRD	08	08
1st	13	07
TOTAL	21	15
TOTAL	**= 36 units (41.6% 2Bed) + 6 two bed cottages**	

Churchill
Retirement Living
Churchill House * 6 Chertsey Road
Byfleet * Surrey KT14 7AG
www.churchillretirement.co.uk
Telephone: (01932) 338700 Fax : (01932) 338701

planningissues
TOWN PLANNING AND ARCHITECTURE
Churchill House * Christchurch Road
Parkside * Ringwood
Hampshire* BH24 3SG
Telephone: (01425) 462372 Fax : (01425) 462101

Project Title
PROPOSED RETIREMENT LIVING APARTMENTS
SITE AT ROUNDSTONE CARAVANS
WORTHING ROAD
SOUTHWATER, RH13 9JF

Drawing Title
ROOF PLAN
PLANNING

Scale	1: 100@ A1	Date	JAN'22
Drawn	JS	Checked	BS
Drawing No.			Rev.
20083SW_PL_006			P2

PLOT DATE:- 23 February 2024

0 1m 10m

Proposed Retirement Living Apartments at Roundstone Caravans, Worthing Road, Southwater, RH13 9JF

C:\Users\ChrisB\OneDrive - Churchill Retirement Plc\Design\SE SITES\South Water - Worthing Road\07b_APPLICATION 2 (SECTION 73)\20083SW_PLANNING DRAWINGS_SECTION 73