
Location Plan

Site Address: **11, Penlands Rise, Steyning, BN44 3PJ**

PlanningPortal

Date Produced: **24-Mar-2024**

Scale: **1:2500 @A4**

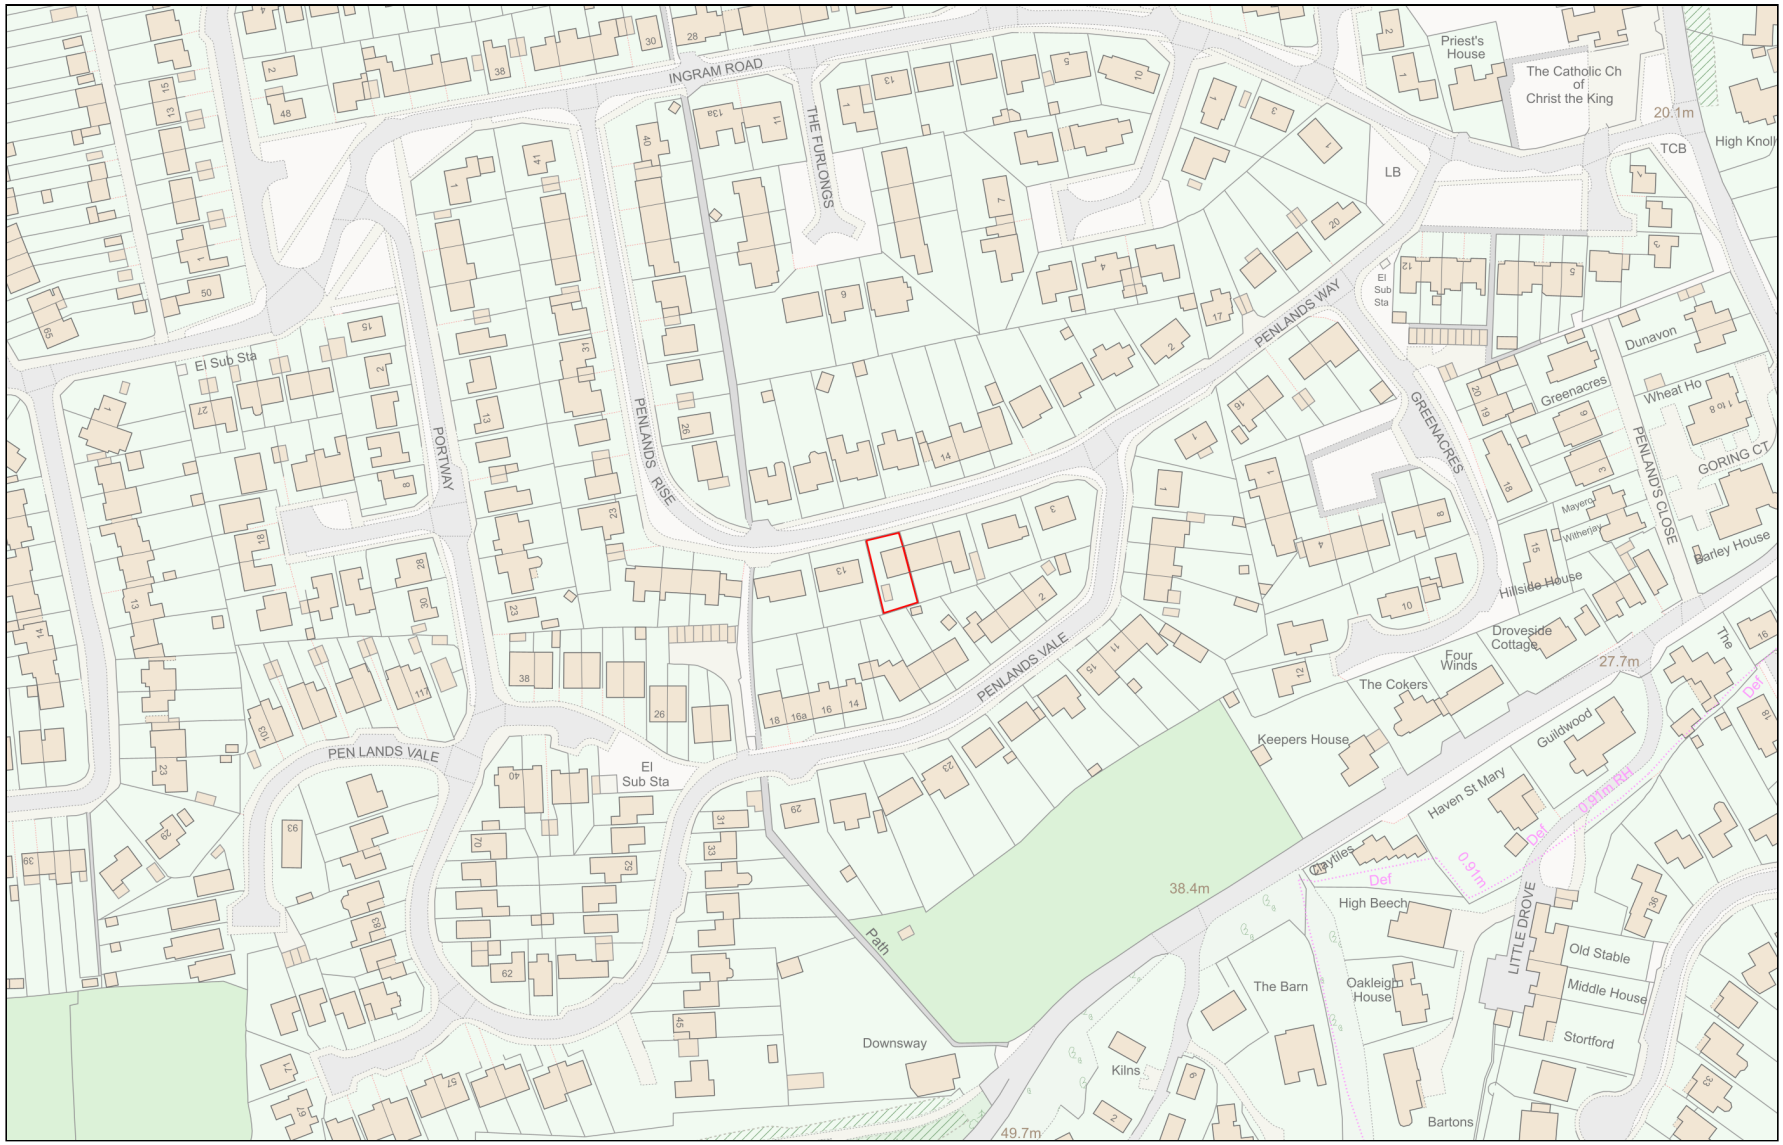

Planning Portal Reference: **PP-12919357v1**

Powered By TerraQuest

© Crown copyright and database rights 2024 OS 100042766