




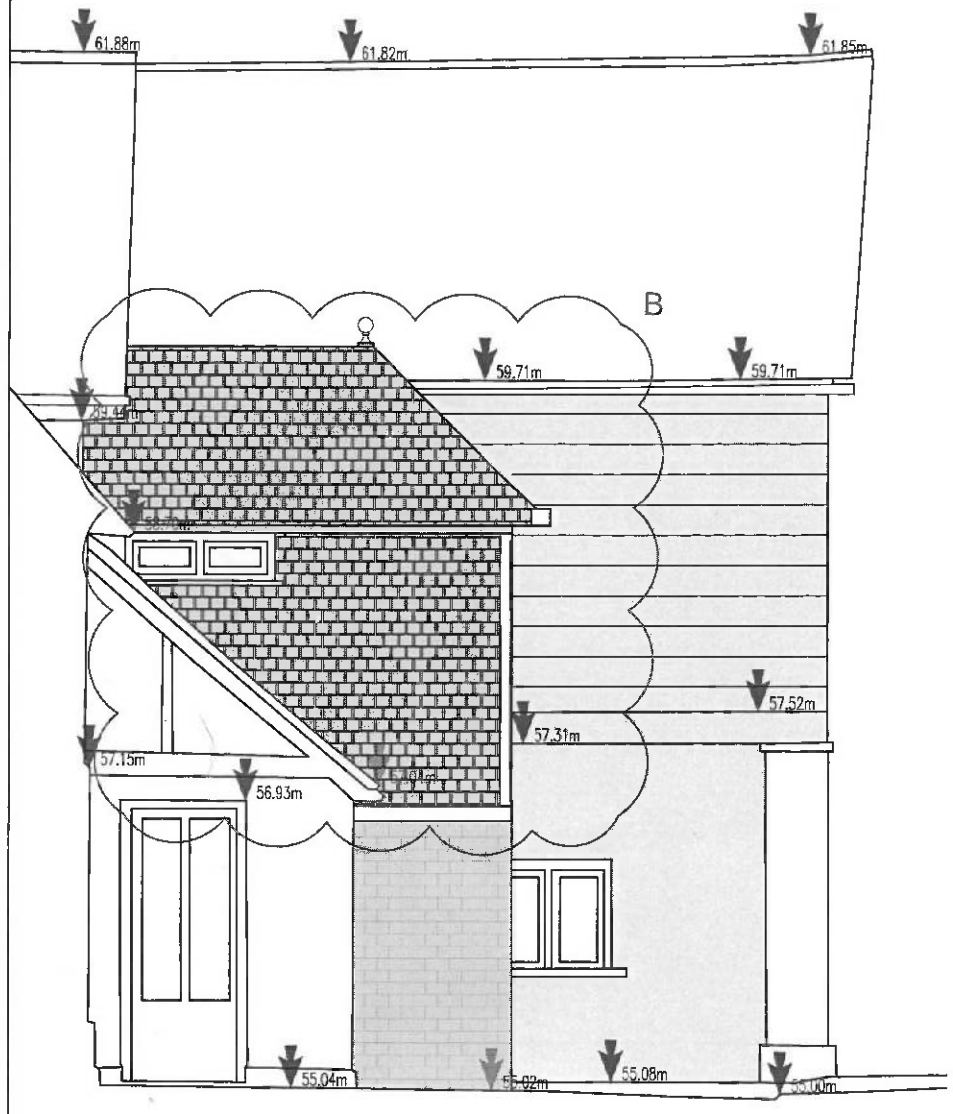

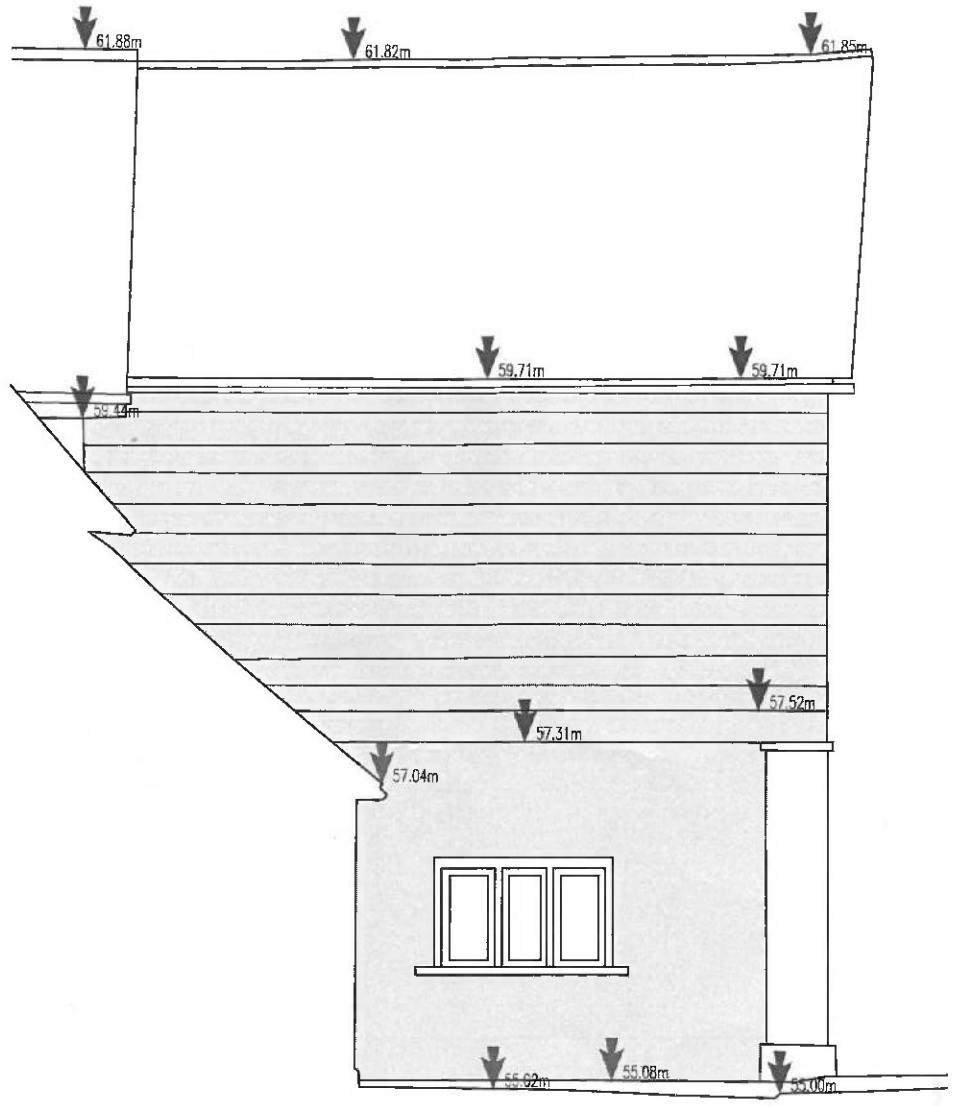


1 / W302/C — North Elevation Approved
30 Causeway

2 / W302/C — North Elevation Approved
30 Causeway

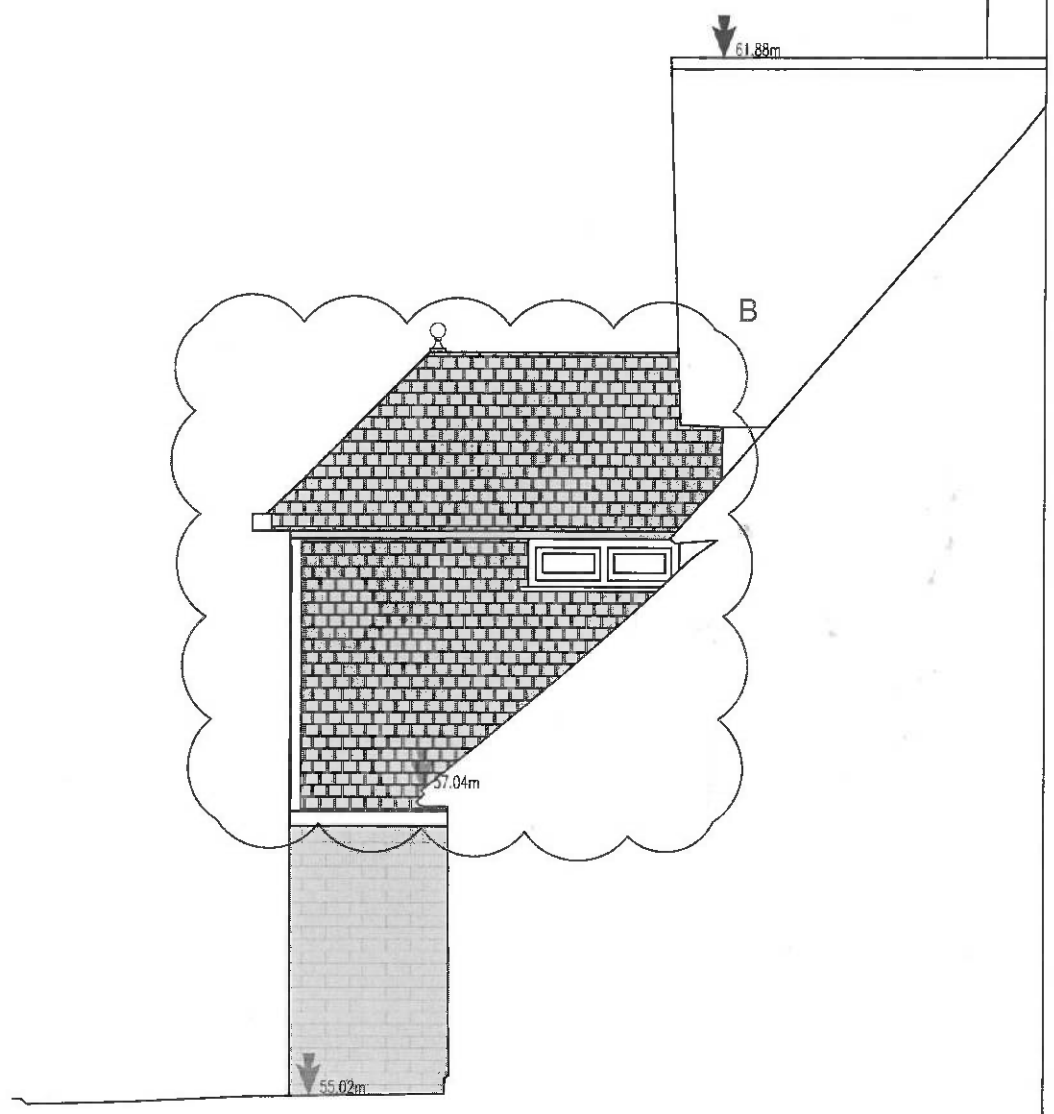

3 / W302/B — Elevation - Approved
30 Causeway

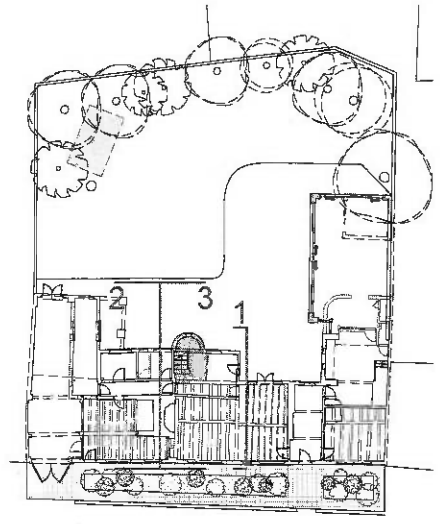

REVISIONS		
MARK	DATE	DESCRIPTION
A	12.01.22	Extension tiling corrected
B	04.05.22	Turret height corrected

JOB: 30 CAUSEWAY, HORSHAM

CLIENT: JACQUI & STEVE ASHER

DRAWING: NORTH ELEVATIONS

JOB NUMBER: 201221 | DATE: 04-05-22

SCALE: 1:50 @A3

DRAWN: OA | CHECKED: GL

DRAWING_NO W302/C | PLANN | PRELIM | TENDER | CONSTR

1 DOCK ROAD
ROYAL VICTORIA DOCK
LONDON, E16 1AH
TEL. NO. 020 7404 1000
FAX. NO. 020 7473 0327
enquiries@glsarchitects.co.uk
Copyright Reserved
Architecture, Interiors, Surveying & Planning