
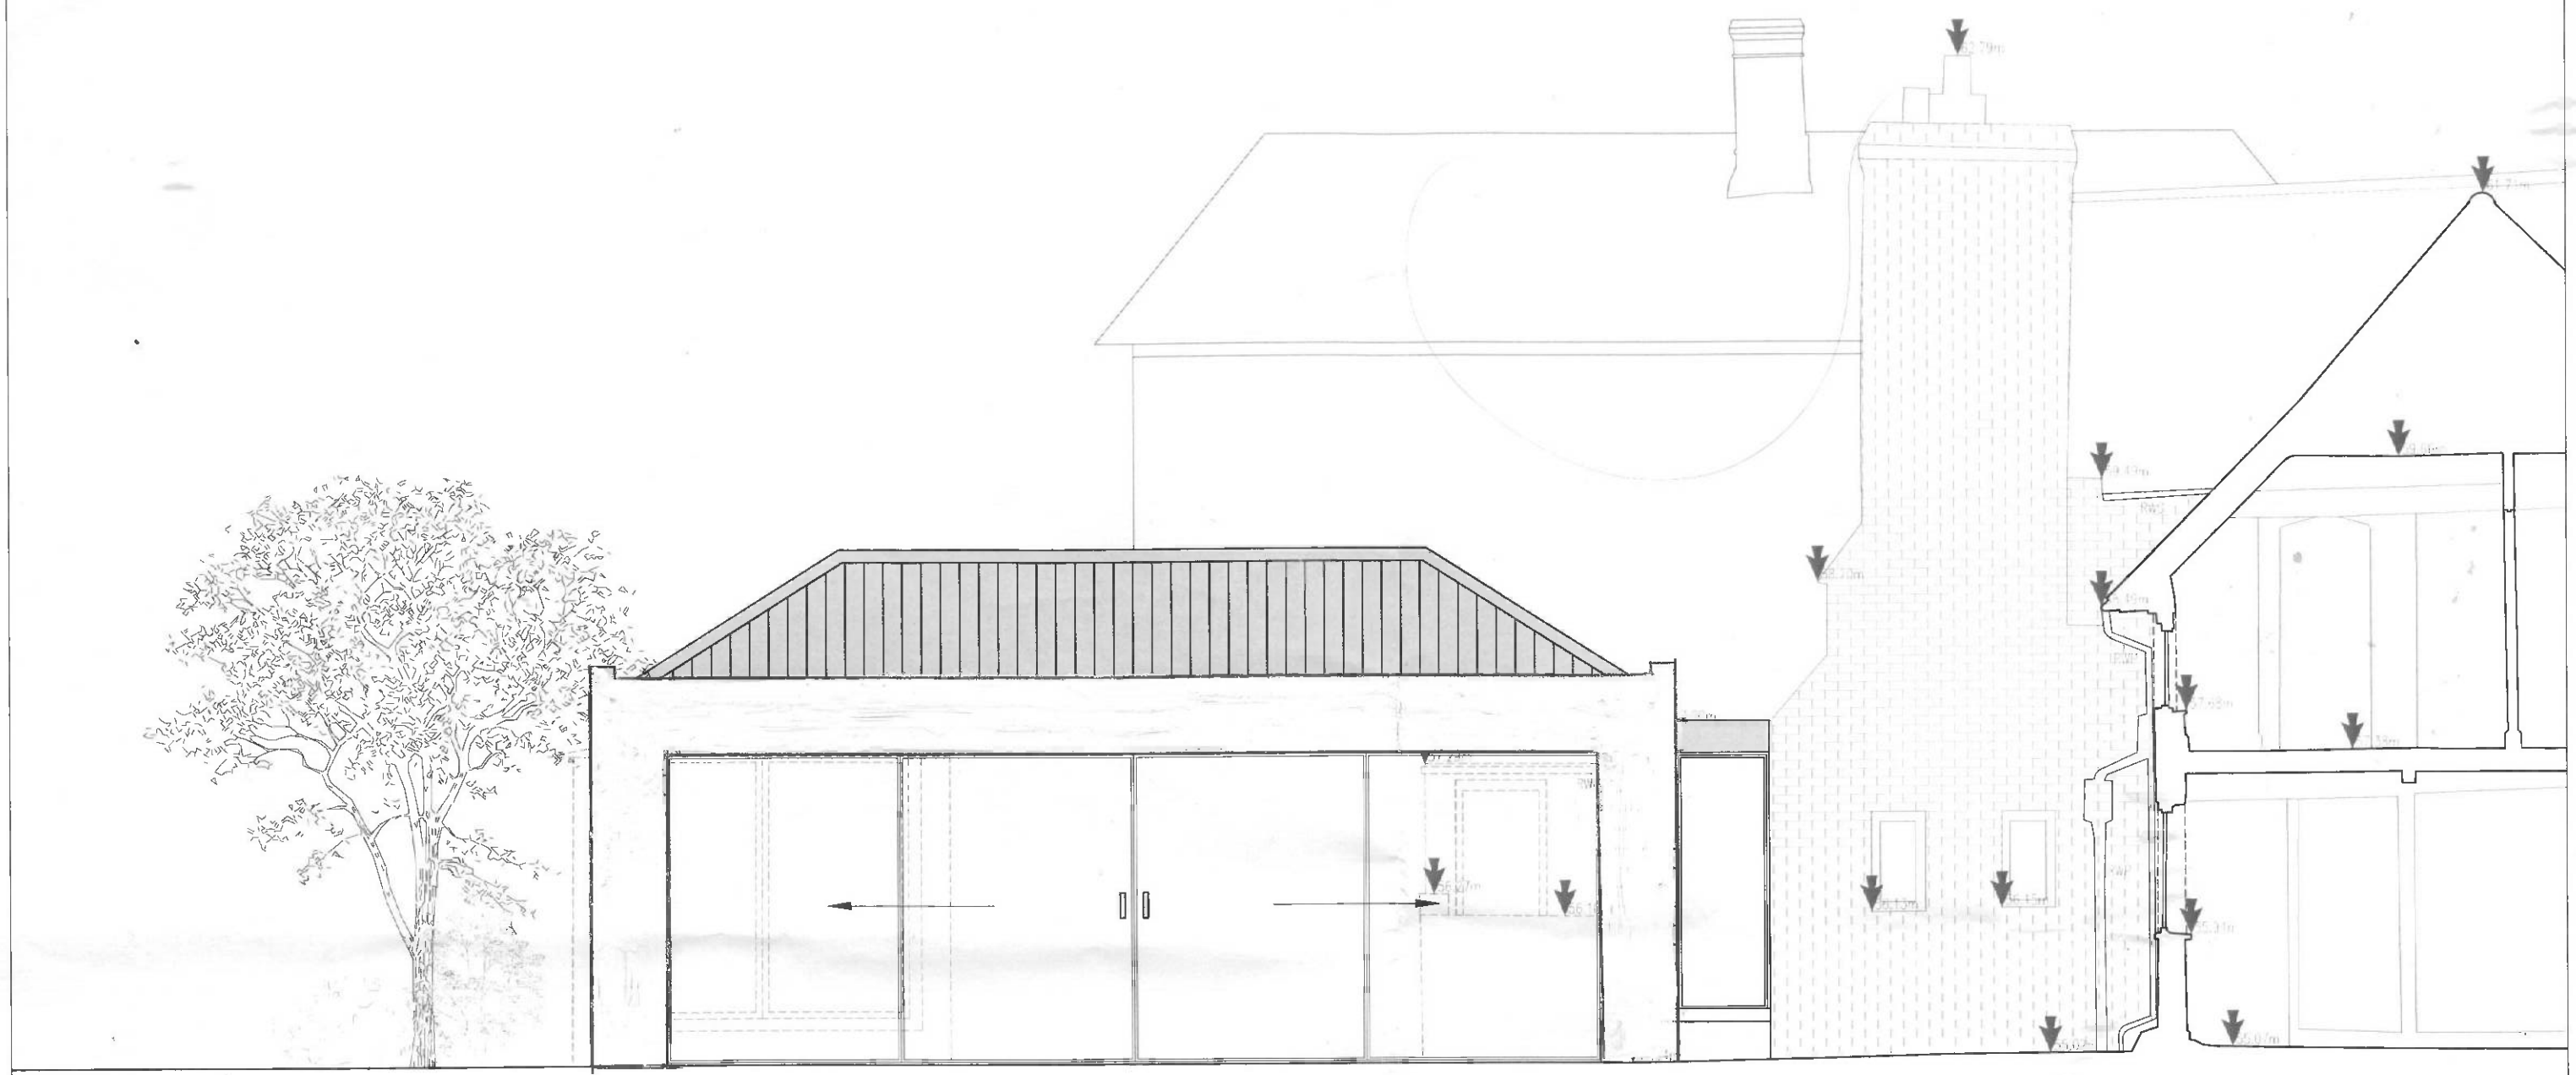


1 / W301/C South Elevation - Proposal
30 Causeway

0m 1m 2m 3m 4m 5m
SCALE 1:50@A3

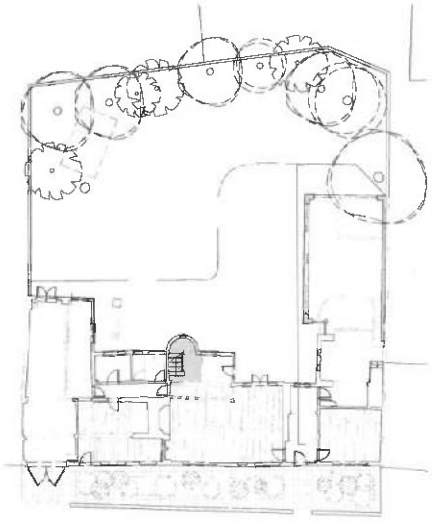

| REVISIONS | | |
|---|---|---|
| MARK | DATE | DESCRIPTION |
| A | 12.01.22 | Extension windows and doors altered |

JOB: 30 CAUSEWAY, HORSHAM

CLIENT: JACQUI & STEVE ASHER

DRAWING: SOUTH ELEVATION PROPOSAL

JOB NUMBER: 201221 DATE: 12-01-22

SCALE: 1:50 @A3

DRAWN: OA CHECKED: GL

DRAWING_NO W301/C

| PLANN | | PRELIM | | TENDER |
|---|---|---|---|---|
| | | | | CONSTR |