




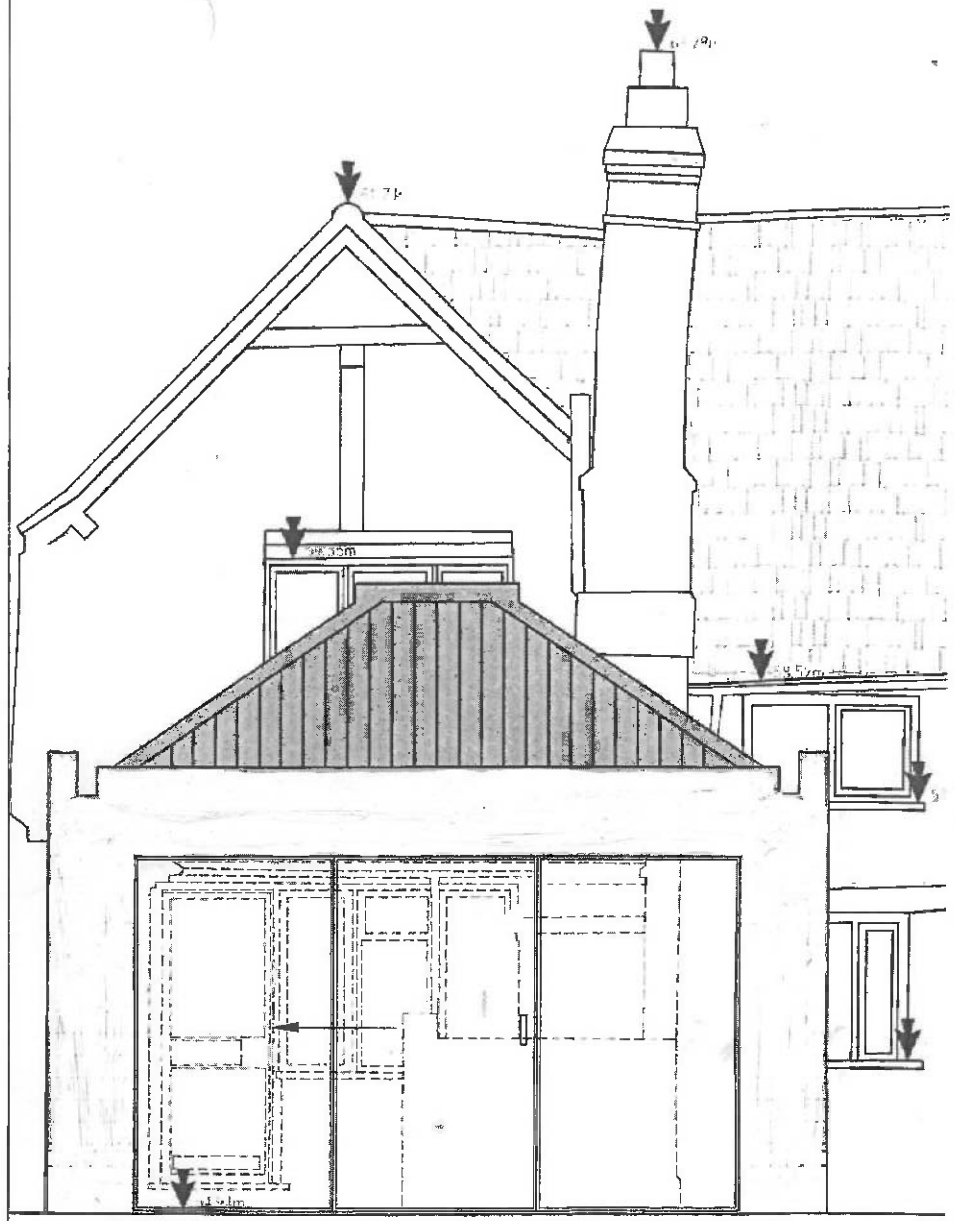

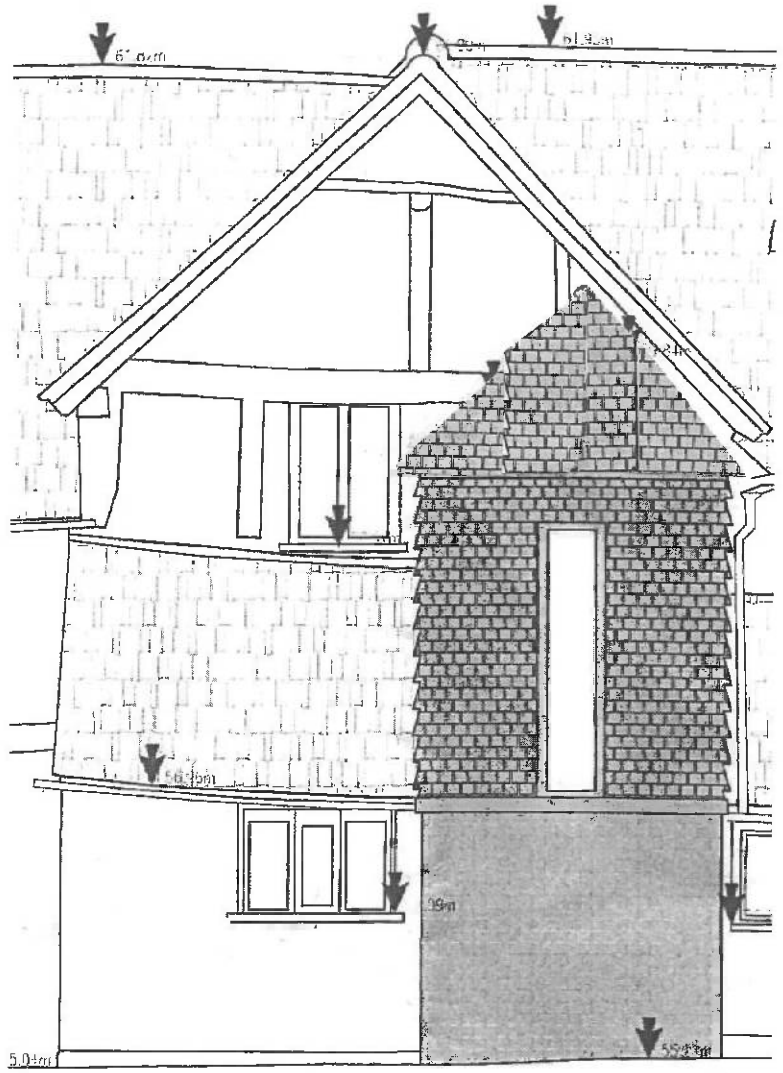

1 P300/D West Elevation - Proposal
30 Causeway

0m 1m 2m 3m 4m 5m
SCALE 1:50@A3

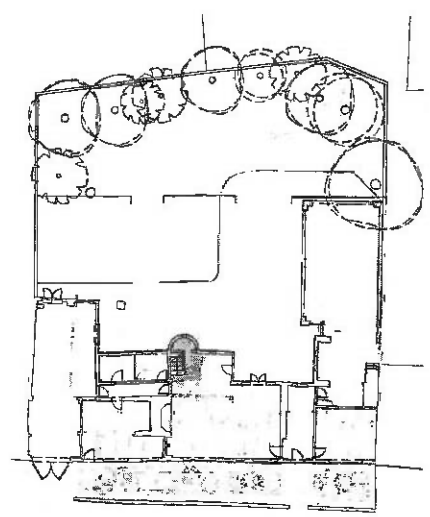

REVISIONS		
MARK	DATE	DESCRIPTION
A	12.01.22	Extension windows corrected

JOB: 30 CAUSEWAY, HORSHAM

CLIENT: JACQUI & STEVE ASHER

DRAWING: WEST ELEVATION PROPOSAL

JOB NUMBER: 201221 DATE: 12-01-22

SCALE: 1:50 @A3

DRAWN: CHECKED:

DRAWING_NO P300/D | PLANN | PRELIM | TENDER | CONSTR