Agricultural Equipment and Machinery Building
Fair Oaks Farm, Spithandle Lane
Wiston BN44 3DS

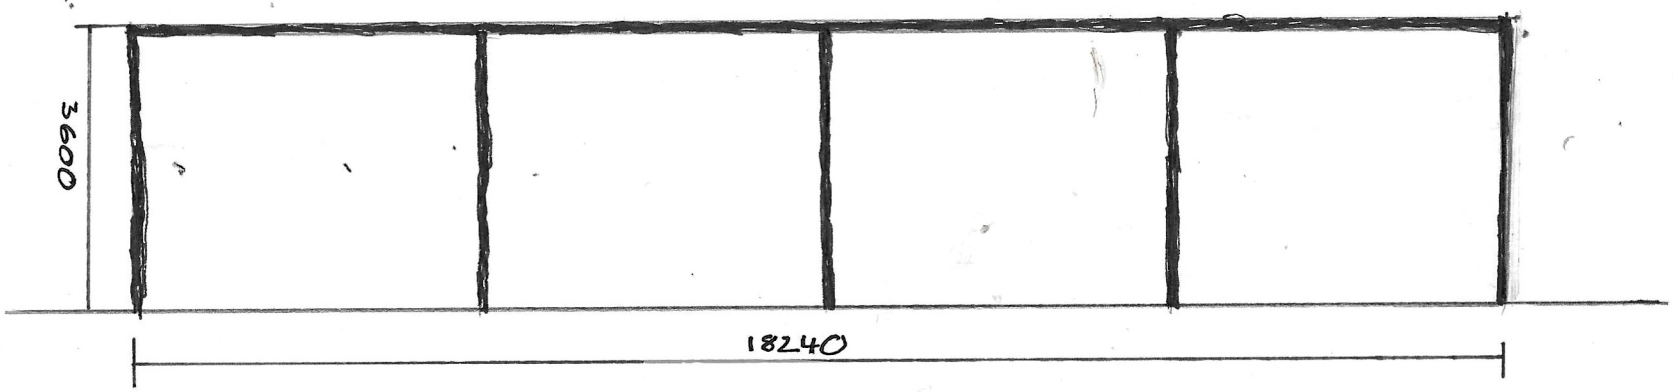

West Elevation

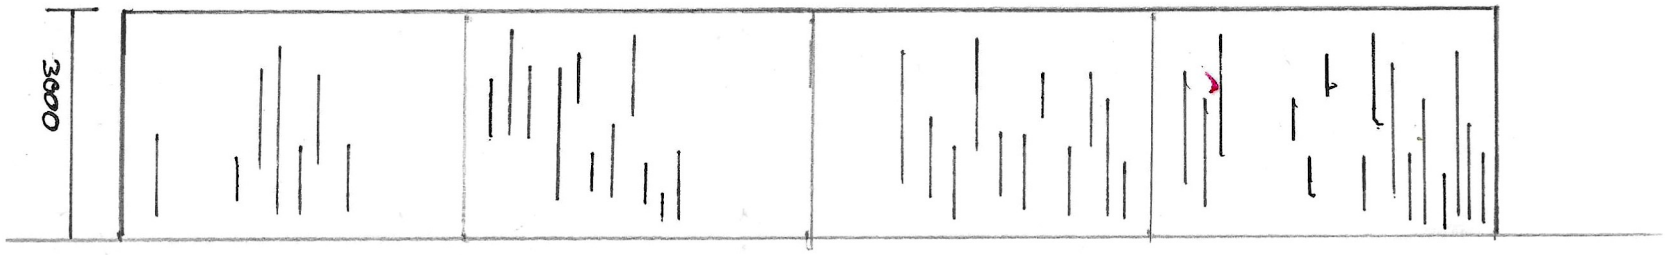

East Elevation

SCALE 1:100