Agricultural Equipment and Machinery Building
Fair Oaks Farm, Spithandle Lane
Wiston BN44 3DS

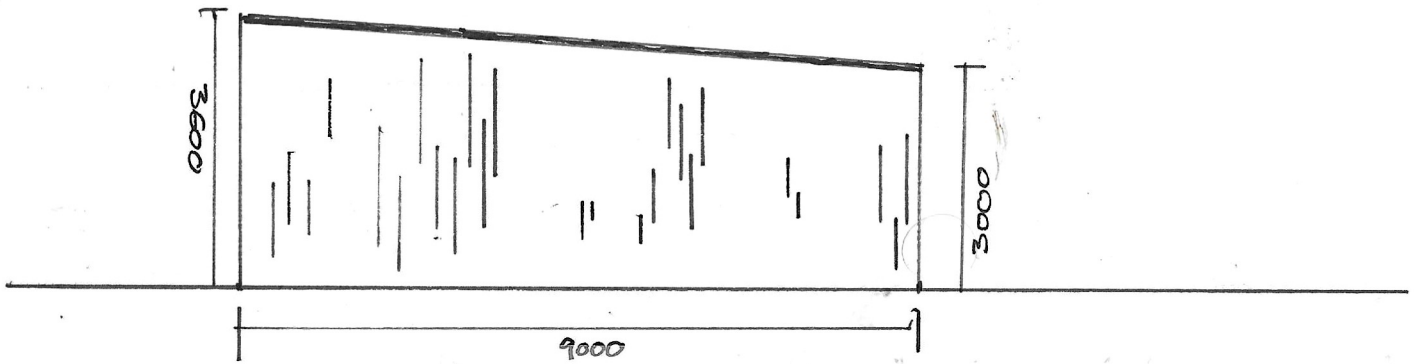

South Elevation

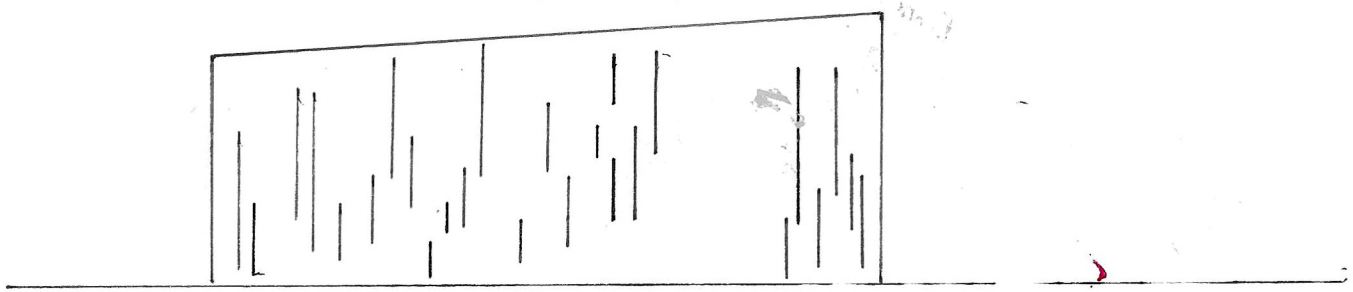

North elevation

SCALE 1:100