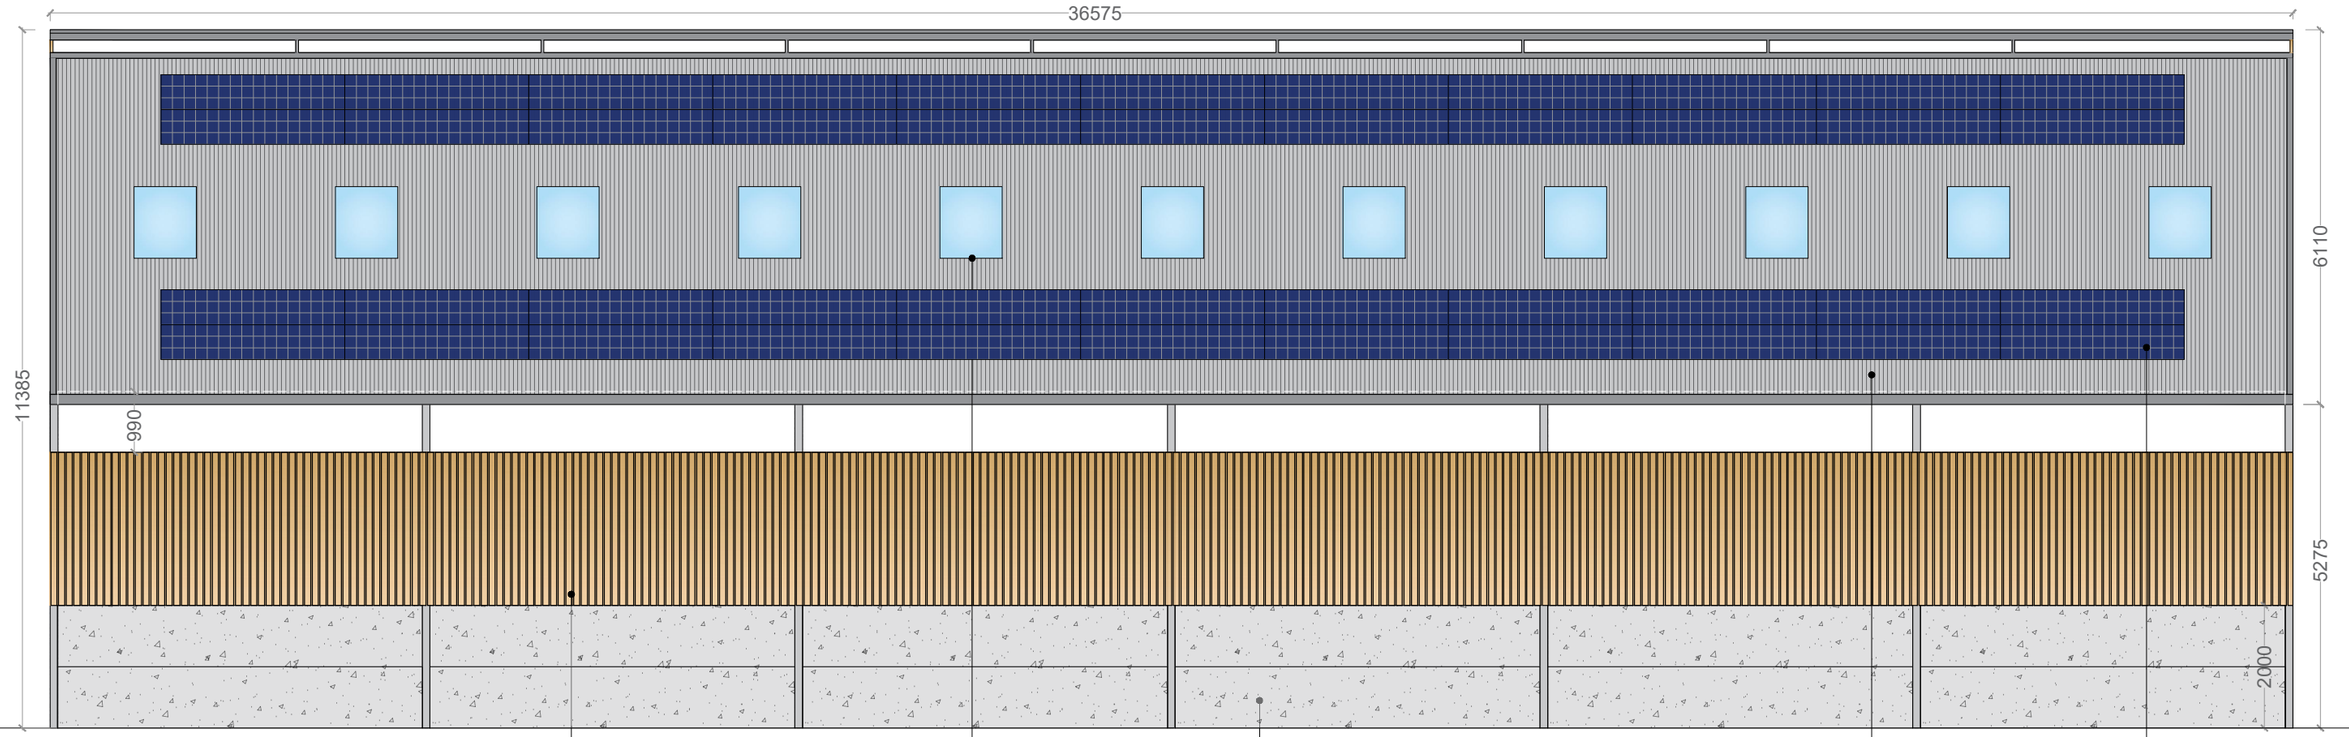

Scale in Metres

0 1 2 3 4 5 10

Notes:

DO NOT SCALE FROM THIS DRAWING. Use figured dimensions only.

This drawing is the copyright of MacConvilles Surveying and may be reproduced either in hard copy or electronic format for the internal use of the recipient in connection with this project only. This drawing may not be reproduced further nor amended or extracted from nor used for any other purpose without the prior written consent of MacConvilles Surveying.

This drawing must be read in conjunction with all other related drawings and documentation. Any discrepancy in either must be reported immediately to MacConvilles Surveying.

It is the contractor's responsibility to check all dimensions on site, any discrepancy to be reported immediately to MacConvilles Surveying.

Details are representative only, size and final setting out to be verified on site, and subject to confirmation by relevant specialist subcontractor.

Full original record copies of issued drawings are kept at MacConvilles Surveying.

MacConvilles Surveying declares its moral rights to be identified as the authors of this drawing and any architectural work carried out in this project.

Drawing Status: FOR PLANNING

Rev	Description	By	Date
P5	Solar Panels added.	DC	12.06.2024
P4	Vented ridge and cantilever added.	DC	06.06.2024
P3	Changes as clients request.	DC	04.06.2024
P2	Top gates removed, dimensions added.	DC	20.03.2024
P1	First Issue	DC	13.03.2024

MacConvilles
Heversham House
20-22 Boundary Road
Hove
East Sussex
BN3 4EF
T +44 (0) 1273 692611
E mail@macconvilles.com
W www.macconvilles.com
RICS

Client: CHRISTS HOSPITAL

Project Title: FIELD FARM - DIAL POST

Drawing Title: PROPOSED SIDE-NORTH ELEVATION

Scale @ A3	Drawn	Checked	Revision Date
1:100	DC	KB	12.06.2024

Drawing Number: Project 26560 – Originator MAC – Zone N/A – Level EL – Type DR – Role B – Number 014

Project Ref: 26560

Revision: P5