


North Roof 1

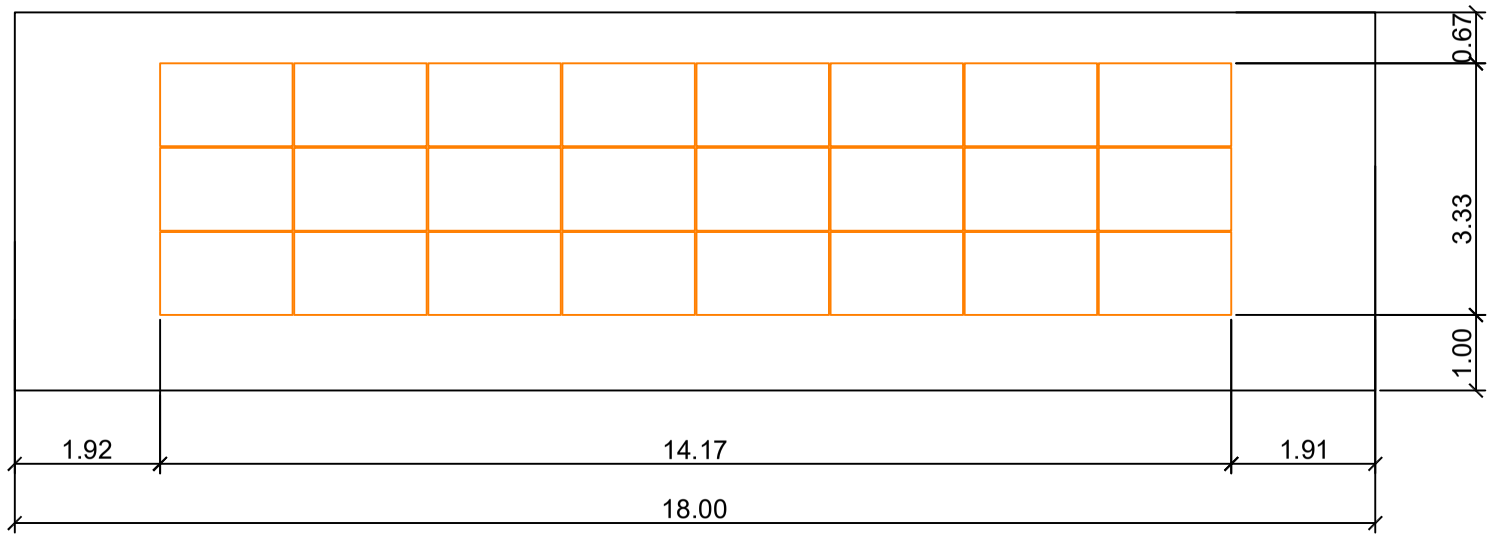

South Roof 2

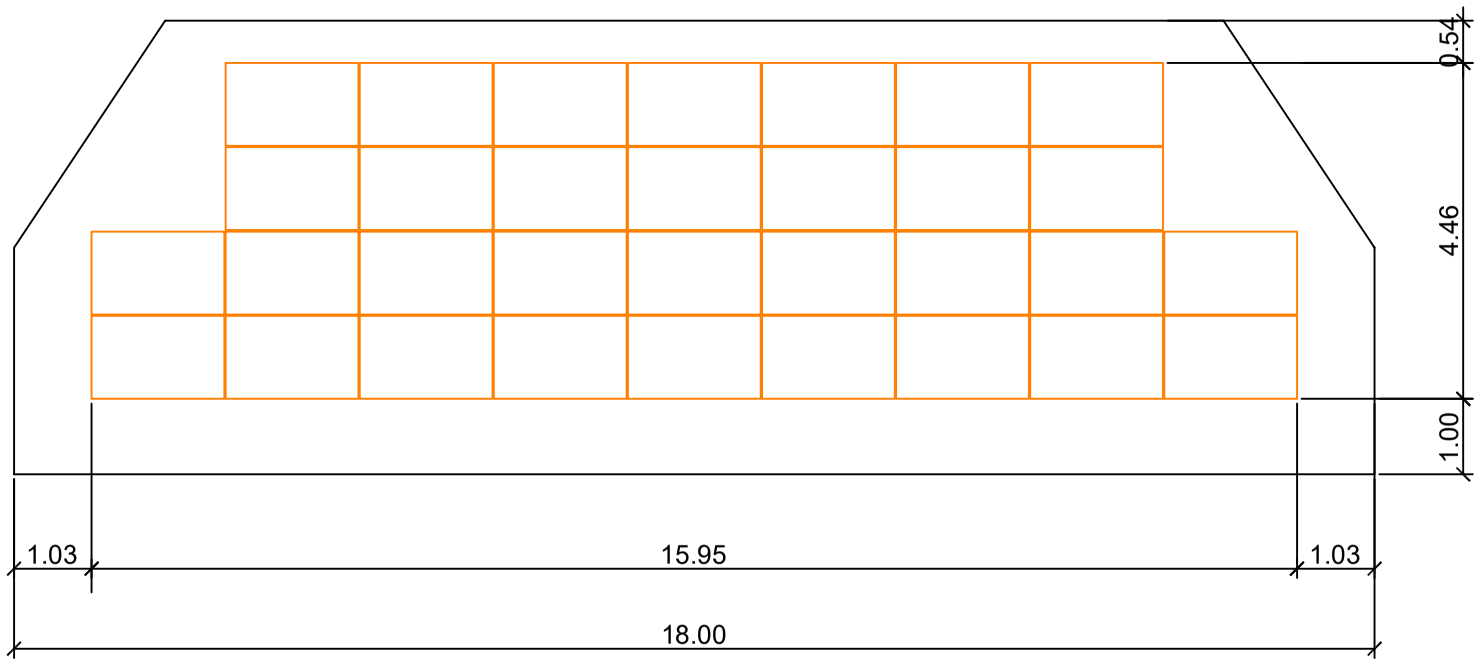

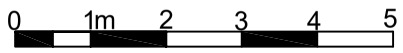



solar voltaics

Solar Voltaics Ltd | Bramley Barn | Main Road Nutbourne | West Sussex | PO18 8XA

T: 023 9200 6150
E: enquires@solar-voltaics.com

Legend

- Jinko Tiger Neo 440 W N-Type All Black Mono Solar Panel

Project Name: NUTBOURNE VINEYARDS

88 Modules
1x SolarEdge 25kW Inverter
1x SolarEdge 9kW Inverter

NUTBOURNE VINEYARDS
Address: Nutbourne Vineyards, Gay Street, Pulborough, RH20 2HH

SCALE: 1:100@A3