

ELEVATION A

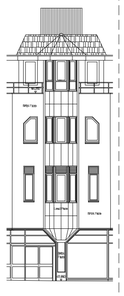

ELEVATION B

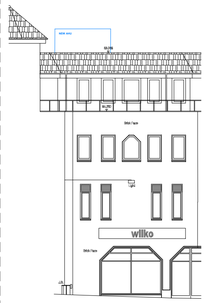

ELEVATION C

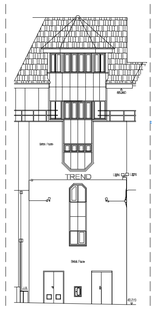

ELEVATION D



ELEVATION E



ELEVATION F

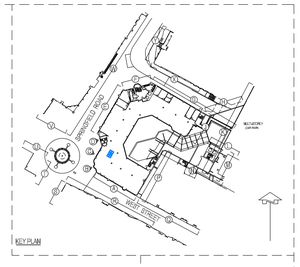

KEY PLAN

Level Datum Line 35.000m

Level Datum Line 35.000m

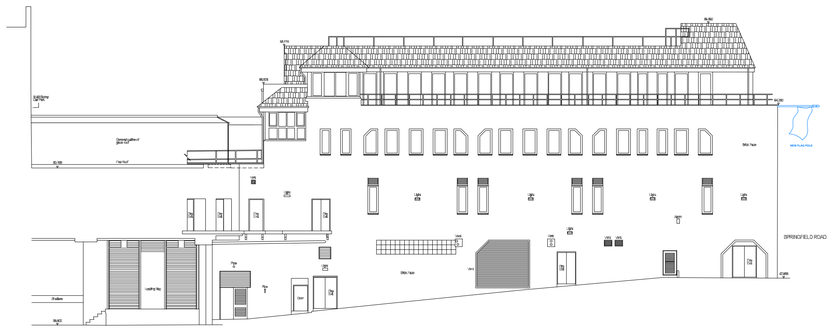

ELEVATION G

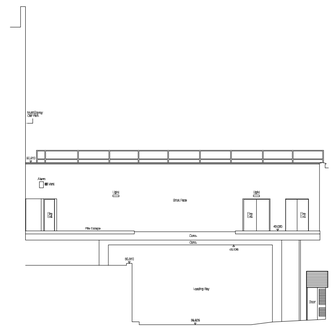

ELEVATION H

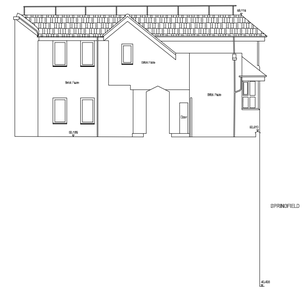

ELEVATION J

Level Datum Line 35.000m

Level Datum Line 35.000m

0m 5m 10m

SWAN WALK
SHOPPING CENTRE
SWAN WALK
HORSHAM. RH121HQ

ELEVATIONS A to J.

ALL EXTERNAL ALUMINIUM GLAZING
TO BE REPAINTED DARK GREY

REV	DESCRIPTION	DRWN	CHKD	DATE
A	FIRST ISSUE	DH	DH	10-10-24

SCALE 1:100
1 2 3 4 5 10

DRAWING STAGE
PLANNING

CLIENT
HORSHAM DISTRICT COUNCIL

SITE ADDRESS
SIERRA PLACE
SPRINGFIELD ROAD
RH12 2RG

PROJECT DIRECTOR	PROJECT MANAGER
AS	SJ
PROJECT DESIGNER	PROJECT SITE MANAGER
DS	----

DRAWING TITLE
BUILDING ELEVATIONS
PROPOSED - A to J

PROJECT NO.	SCALE	STATUS	REVISION
1825	1:200 @ A1	S0	P3

DRAWING NO.
1825—OKT—V1—ZZ—DR—I— 0003

Oktra Regions - Guildford
Friary Court
13-21 High Street
Guildford
GU1 3DG
+44 (0)1483 947520
oktra.co.uk

DRAWING AUTHORISATION

PRINT NAME
SIGNED **DATE / /**

© COPYRIGHT OKTRA LTD

THIS DRAWING REMAINS THE COPYRIGHT OF OKTRA LTD, TO BE USED SOLELY FOR THE PROJECT AND INFORMATION AS TITLED. THIS DRAWING MUST NOT BE COPIED WITHOUT PRIOR WRITTEN CONSENT. CONTRACTORS ARE RESPONSIBLE FOR ENSURING ALL WORKS COMPLY WITH ALL RELEVANT STATUTORY REQUIREMENTS AND BRITISH STANDARDS.

DO NOT SCALE FROM DRAWING. CONTRACTORS MUST CHECK ALL DIMENSIONS, LEVELS AND SERVICES PRIOR TO COMMENCEMENT OF ANY WORKS. OKTRA LTD MUST BE NOTIFIED OF ANY DISCREPANCIES.

V:\PROJECTS\JUNE 2023 TO MAY 2024 PROJECT FILES\H\HORSHAM DISTRICT COUNCIL 1825\1 - DESIGN\00 - CAD FILES