

Scale = 1:100 @ A3

Stewart

92457/06

Proposed First Floor Plan

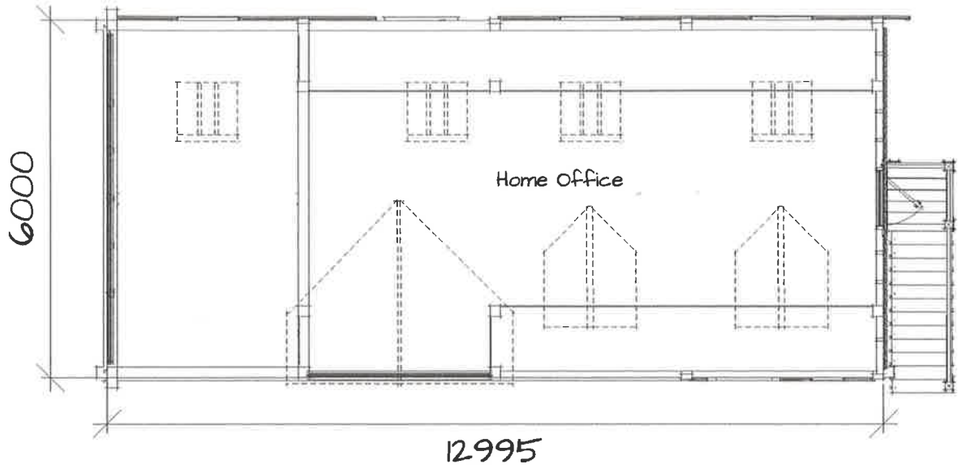

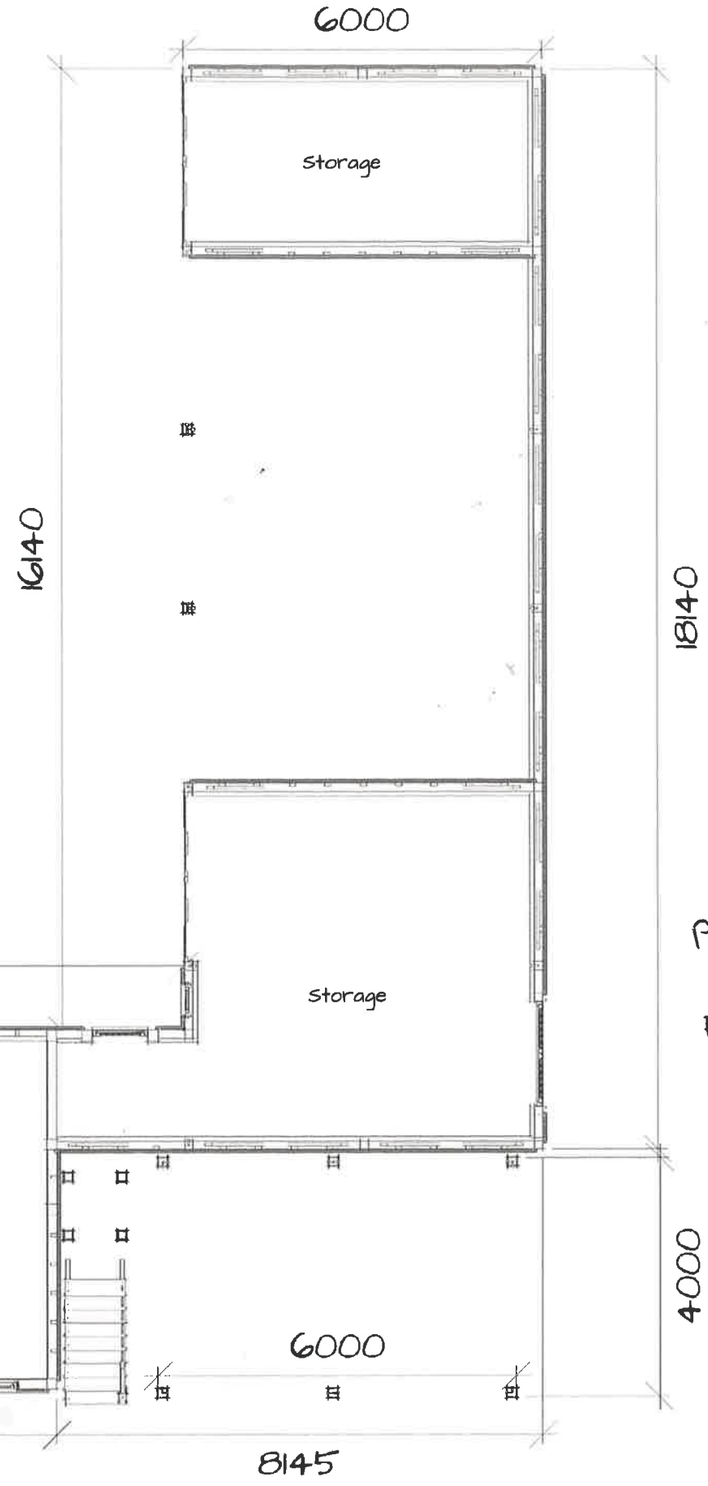

Proposed Ground Floor Plan

0 5

PRIME OAK
www.primeoak.co.uk

Two Millstone Hollin Mill Road, Romansleve, Wolverhampton, England, WV5 8AF
Tel: 01384 296411
www.primeoak.co.uk
Email: info@primeoak.co.uk

Proposed Plans

92457 - 23/08/24
TT/RH/01B(5)P

© All rights reserved. Prime Oak Buildings Limited ("Prime Oak") has asserted their right pursuant to s. 77 Copyright, Designs & Patents Act 1988to be identified as the author of this work. The copyright in this drawing vests with Prime Oak and may only be reproduced with permission.

N