
BLOCK PLAN SCALE 1:500@a4 29 The Hordens Barns Green Horsham West Sussex RH13 0PH

Note distance to boundary
A=0.5m (no guttering to overhang the boundary)
B=4.8m
C=18.7m

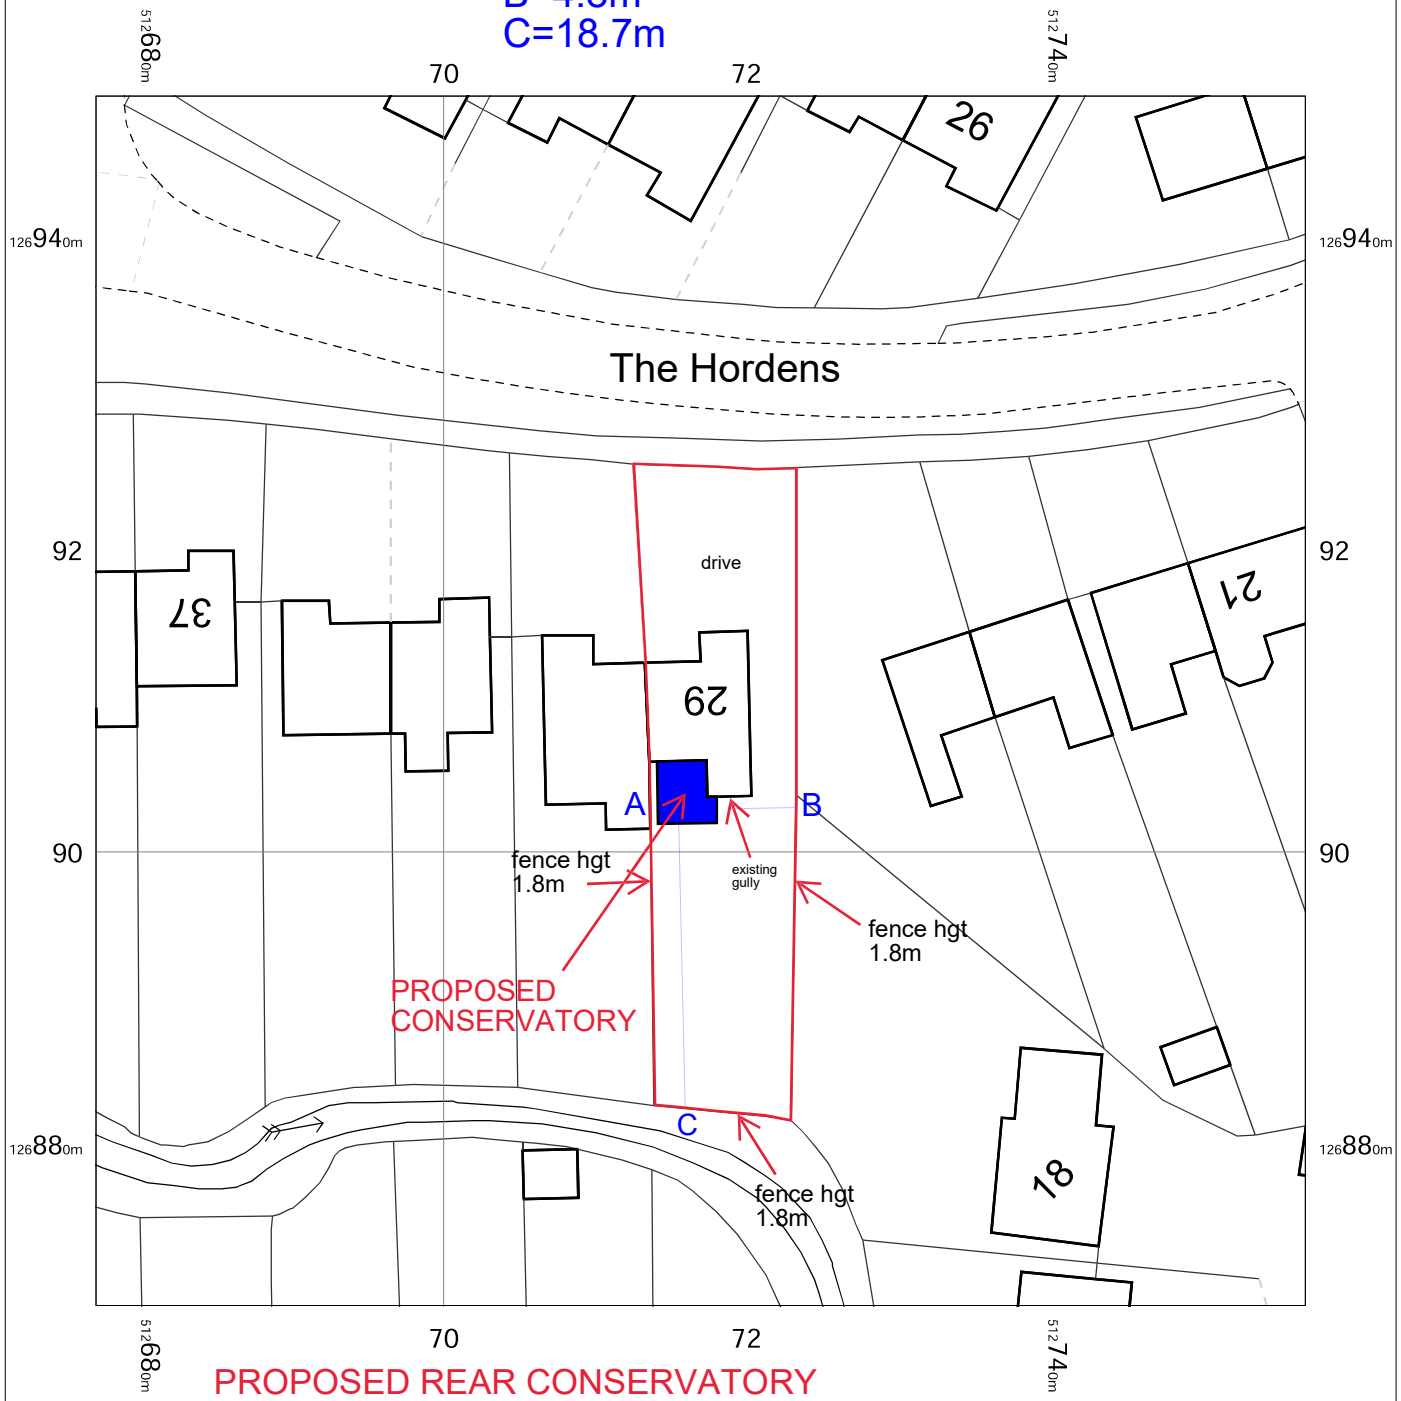

PROPOSED REAR CONSERVATORY
width 4m, projection 4m, hgt to eaves 2.4m, hgt to ridge 3.35m
brickwork to match property, frames white upvc, glazing clear,
roof material glass/anthracite grey composite insulated roof panels,
drainage to existing gully, boundary treatments to remain same

0 2 4 6 8 10 12 14 16 18 20
m

COUSINS CONSERVATORIES & GARDEN ROOMS

OS MasterMap 1250/2500/10000 scale
Sunday, December 8, 2024, ID: CM-01198230
www.centremapslive.co.uk

1:500 scale print at A4, Centre: 512717 E, 126910 N

©Crown Copyright Ordnance Survey. Licence no. AC0000849896

N

Ordnance Survey Licensed Data

CENTRE MAPS LIVE.
FOR A BETTER POINT OF VIEW