




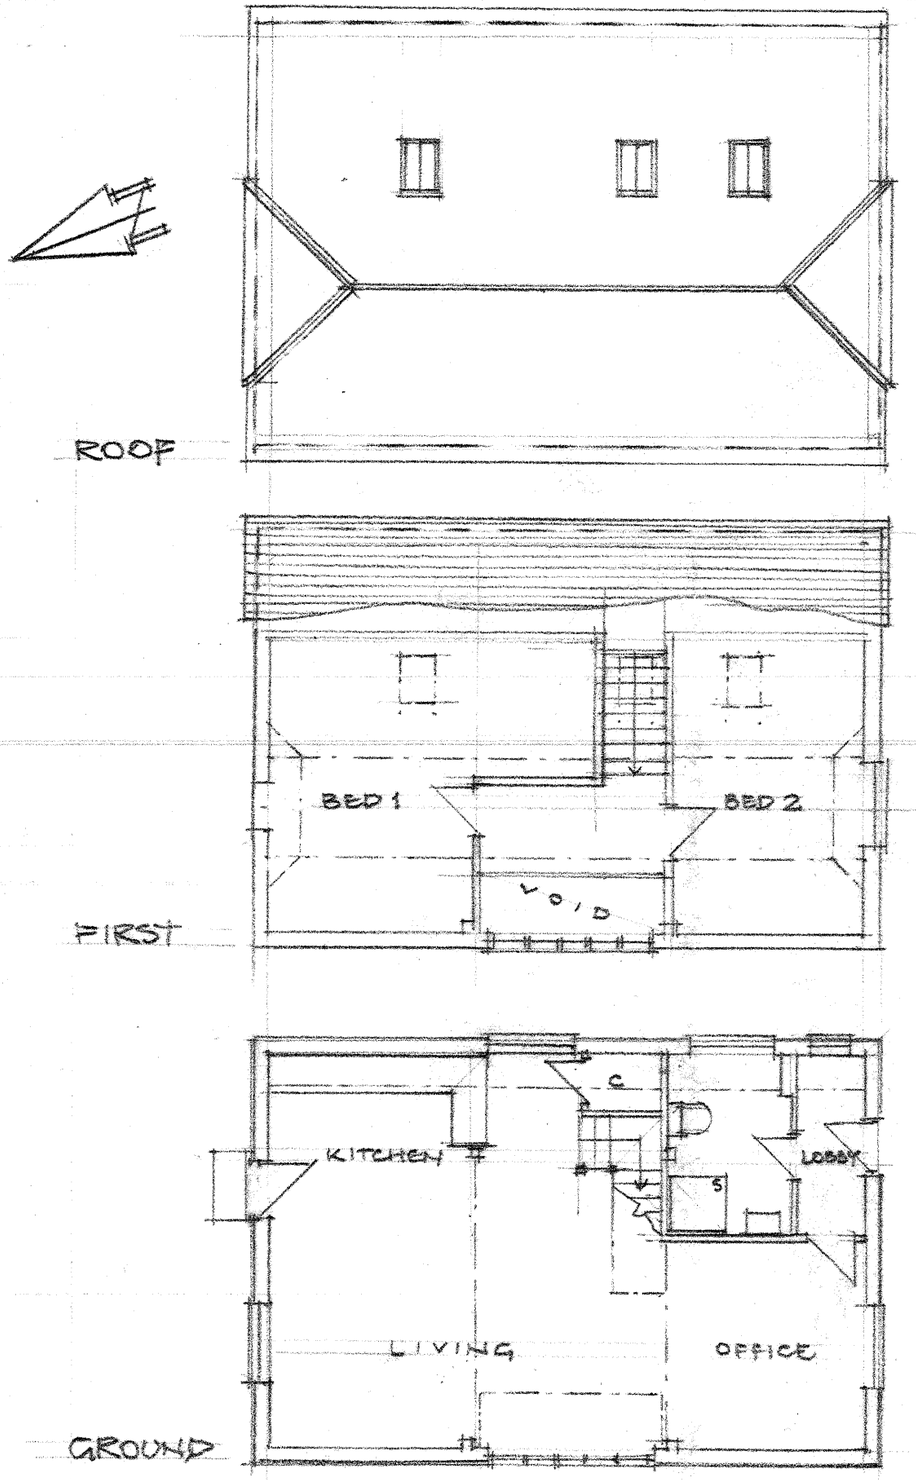


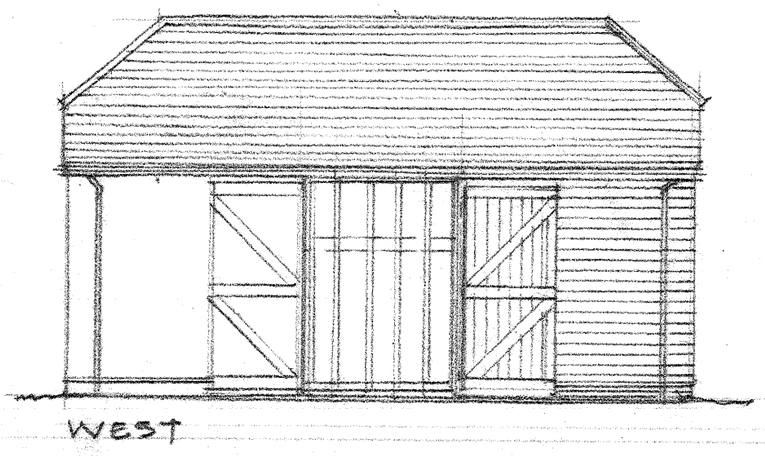

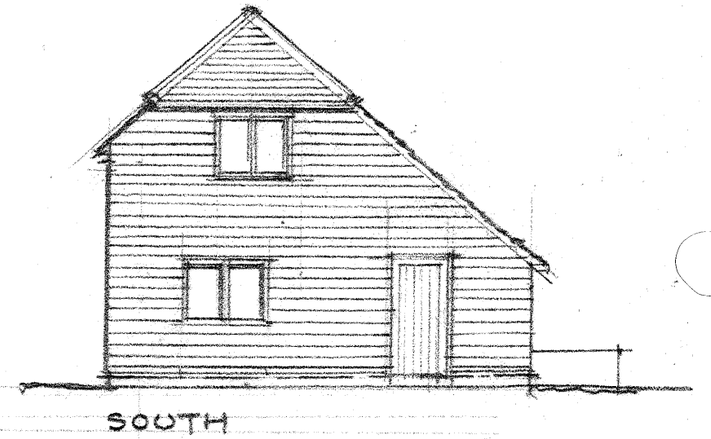

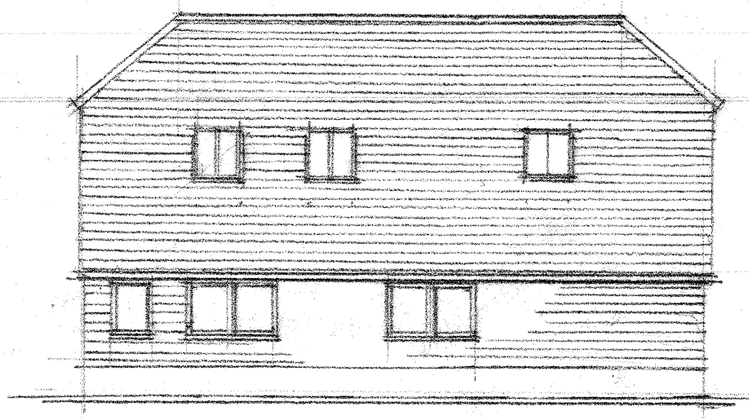

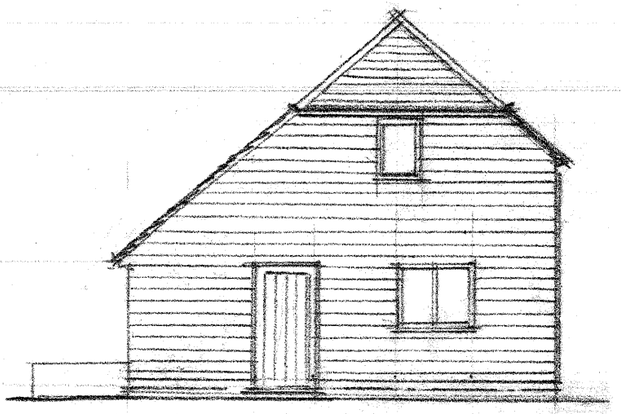

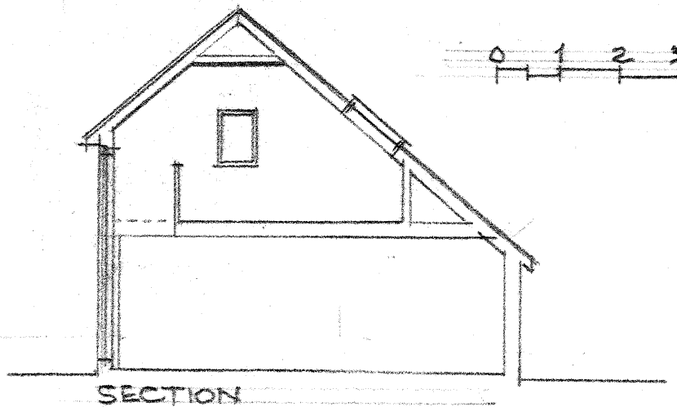



HOMELANDS FARM STABLES
EXISTING PLANS & ELEVATIONS OF 'BARN'

BUCHAN ROM ARCHITECTS
1:100@A3 JUNE'24. 23_019
SK1