Key

- BOUNDARY OF WORKS
- EXISTING TREES AND VEGETATION
  RETAINED TREES AND HEDGEROWS
- ROOT PROTECTION AREA (RPA)
- TREE PROTECTION FENCING
- ROOT BARRIERS
  GREEN-TECH ROOT BARRIER 360, 650MM DEEP, BASED ON A 5m OFFSET FROM TRUNK, REFER TO DJA DETAIL 2898-5-5-VEG-0001
- CLEARANCE OF GROUND LEVEL VEGETATION IF REQUIRED. OVERSAILING CANOPY TO BE LEFT IN-SITU
- ANCIENT WOODLAND AND 15M BUFFER
- EXISTING BROOK
- PROPOSED TREES
  REFER TO PLANTING SCHEDULE AND DRAWING, FOR PLANTING DETAIL REFER TO DRAWING 2898-5-2-10-DR-2013
- NATIVE HEDGE PLANTING
  REFER TO PLANTING SCHEDULE AND DRAWING
- FORMAL HEDGE PLANTING
  REFER TO PLANTING SCHEDULE AND DRAWING
- MIXED SHRUB PLANTING
  REFER TO PLANTING SCHEDULE AND DRAWING
- SCRUB PLANTING
  REFER TO PLANTING SCHEDULE AND DRAWING
- ORNAMENTAL PLANTING - SKATE PARK
  REFER TO PLANTING SCHEDULE AND DRAWING
- SCREEN PLANTING - BASIN HEADWALLS
  REFER TO PLANTING SCHEDULE AND DRAWING
- MARGINAL AQUATIC PLANTING
  REFER TO PLANTING SCHEDULE AND DRAWING
- BULB PLANTING
  REFER TO PLANTING SCHEDULE AND DRAWING
- AMENITY GRASS
  EMORSGATE: EM3 SPECIAL GENERAL PURPOSE MEADOW MIXTURE, SOWN AT 4G/M²
- SPORTS PITCHES
  JOHNSONS SPORTS SEED: J PREMIER PITCH SEED MIX FOR FOOTBALL PITCHES, SOWN AT 50 g/m²
- WETLAND GRASS - BASINS
  EMORSGATE EM8 – MEADOW MIXTURE FOR WETLANDS, SOWING RATE 4g/m2
- NATURALISED WETLAND AREA
  AREA TO COLONISE FROM PROPOSED MARGINAL AQUATIC PLANTING
- PERMANENT OPEN WATER

Planting Schedule

Trees

Species	Girth	Height	Specification	Number
Acer campestre	20-25cm	500-550cm	Semi-Mature. 3x. RB. Clear Stem min. 200cm	23 No.
Acer campestre 'Red Shine'	20-25cm	500-550cm	Semi-Mature. 3x. RB. Clear Stem min. 200cm	11 No.
Acer platanoides	20-25cm	500-550cm	Semi-Mature. 3x. RB. Clear Stem min. 200cm	4 No.
Alnus glutinosa	20-25cm	500-550cm	Semi-Mature. 3x. RB. Clear Stem min. 200cm	37 No.
Betula nigra	20-25cm	500-550cm	Semi-Mature. 3x. RB. Clear Stem min. 200cm	17 No.
Betula pendula	20-25cm	500-550cm	Semi-Mature. 3x. RB. Clear Stem min. 200cm	18 No.
Fagus sylvatica	20-25cm	500-550cm	Semi-Mature. 4x. RB. Clear Stem min. 200cm	4 No.
Fagus sylvatica 'Purpurea'	20-25cm	500-550cm	Semi-Mature. 3x. RB. Clear Stem min. 200cm	4 No.
Prunus avium	20-25cm	500-550cm	Semi-Mature. 3x. RB. Clear Stem min. 200cm	19 No.
Pyrus calleryana 'Chanticleer'	25-30cm	550-600cm	Semi-Mature. 4x. RB. Clear Stem min. 200cm	19 No.
Quercus robur	20-25cm	550-600cm	Semi-Mature. 4x. RB. Clear Stem min. 200cm	8 No.
Salix alba	20-25cm	500-550cm	Semi-Mature. 3x. RB. Clear Stem min. 200cm	7 No.
Sorbus aria	20-25cm	min. 450cm	Semi-Mature. 3x. RB. Clear Stem min. 200cm	12 No.
Sorbus aucuparia 'Cardinal Royal'	20-25cm	500-550cm	Semi-Mature. 3x. RB. Clear Stem min. 200cm	13 No.
Tilia cordata	20-25cm	500-550cm	SM 1+2 .CSH 175-200 .RB	24 No.
				Total .217. No.

Mixed Native Hedge

Species	Height	Specification	Density	Number
Cornus sanguinea	60-80cm	1+1. Transplant - seed raised. Branched. 3 brks. B	0.5Ctr Triple Staggered at 0.5m offset	69 No.
Corylus avellana	60-80cm	1+2. Transplant - seed raised. Branched. 3 brks. B	0.5Ctr Triple Staggered at 0.5m offset	274 No.
Crataegus monogyna	60-80cm	1+1. Transplant - seed raised. B	0.5Ctr Triple Staggered at 0.5m offset	554 No.
Prunus spinosa	60-80cm	1+1. Transplant - seed raised. Branched. 2 brks. B	0.5Ctr Triple Staggered at 0.5m offset	274 No.
Viburnum lantana	60-80cm	1+2. Transplant - seed raised. Branched. 3 brks. B	0.5Ctr Triple Staggered at 0.5m offset	97 No.
				Total 1370 No.

Formal Hedges

Species	Height	Specification	Density	Number
Lonicera nitida	60-80cm	Bushy. 7 brks. C	1.0 Ctr Double Staggered at 0.5m offset	343 No.

Entrance Pier Planting

Species	Height	Specification	Density	Number
Prunus laurocerasus 'Otto Luyken'	40-60cm	Bushy. 5 brks. C	5/m²	16 No.

Dormouse Scrub - Hazel

Species	Height	Specification	Density	Number
Corylus avellana	60-80cm	1+2. Transplant - seed raised. Branched. 3 brks. B	1/m²	2719 No.

Dormouse Scrub - Bramble

Species	Height	Pot Size	Specification	Density	Percentage	Number
Lonicera periclymenum	60-80cm	2L	Caned. Several Shoots. 2 brks. C	1/m²	50%	602 No.
Rubus fruticosus			0/1: Cutting. Branched. 2 brks. B	1/m²	50%	602 No.

Ornamental Shrubs - Entrance

Species	Height	Pot Size	Specification	Density	Percentage	Number
Cornus sanguinea 'Midwinter Fire'	60-80cm		0/1/1. Transplant - cutting raised. Branched. 3 brks. B	1/m²	20%	40 No.
Euonymus europaeus	60-80cm		1+2. Transplant - seed raised. Branched. 5 brks. B	1/m²	20%	40 No.
Hebe 'Mrs Winder'	40-60cm	5-7.5L	Bushy. 7 brks. C	1/m²	10%	21 No.
Potentilla 'arbfenun		3L	Full Pot .C	1/m²	10%	21 No.
Rosa canina	60-80cm		1+1. Transplant - seed raised. Branched. 3 brks. B	1/m²	10%	21 No.
Spiraea nipponica 'Snowmound'	40-60cm	5L	Branched. 7 brks. C	1/m²	10%	21 No.
Viburnum opulus	60-80cm		1+2. Transplant - seed raised. Branched. 3 brks. B	1/m²	20%	40 No.
						Total 204 No.

Ornamental Shrubs - Parking and Pavalion

Species	Height	Pot Size	Specification	Density	Percentage	Number
Deschampsia cespitosa 'Goldschleier'		5L	Full Pot .C	5/m²	15%	362 No.
Euonymus fortunei 'Emerald Gaiety'	25-30cm	5-7.5L	Bushy. 9 brks. C	5/m²	20%	483 No.
Hebe 'Red Edge'		5-7.5L	Bushy. 7 brks. C	5/m²	15%	362 No.
Lavandula angustifolia 'Hidcote'	30-40cm	3L	Bushy. 9 brks. C	5/m²	10%	244 No.
Phlox maculata 'Alpha'		5L	Full Pot .C	5/m²	10%	244 No.
Rosmarinus officinalis	40-60cm	5L	Bushy. 5 brks. C	5/m²	15%	362 No.
Vinca minor 'Gertrude Jekyll'		2L	Several Shoots. 3 brks. C	15/m²	15%	362 No.
						Total 2418 No.

Ornamental Planting - Skate Park

Species	Height	Pot Size	Specification	Density	Percentage	Number
Bergenia 'Bressingham Ruby'		3L	Full Pot .C	6/m²	10%	110 No.
Briza media		5-7.5L	Full Pot .C	6/m²	15%	165 No.
Deschampsia cespitosa 'Bronzeschleier		5-7.5L	Full Pot .C	6/m²	15%	165 No.
Echinacea purpurea		5-7.5L	Full Pot .C	6/m²	5%	55 No.
Hebe 'Green Globe'	15-20cm	5-7.5L	Bushy. 7 brks .C	6/m²	15%	165 No.
Heuchera micrantha 'Palace Purple'		5-7.5L	Full Pot .C	6/m²	10%	110 No.
Lavandula angustifolia 'Hidcote'		5-7.5L	Bushy. 7 brks .C	6/m²	10%	110 No.
Rosmarinus officinalis				6/m²	7.5%	83 No.
Rudbeckia fulgida sullivantii 'Goldsturm'		5-7.5L	Full Pot .C	6/m²	5%	55 No.
Thymus vulgaris				6/m²	7.5%	83 No.
						Total 1101 No.

Screen Planting - Basin Headwalls

Species	Pot Size	Height	Specification	Density	Percentage	Number
Carex riparia	1.5-2L		Clump .Well Rooted	2/m²	15%	17 No.
Iris pseudacorus	1.5-2L		Clump .Well Rooted	2/m²	10%	11 No.
Lythrum salicaria	1.5-2L		Clump .Well Rooted	2/m²	15%	17 No.
Prunus spinosa		80-100cm	1+2. Transplant seed raised .Branched .3 brks .B	2/m²	20%	20 No.
Rhamnus catharticа		80-100cm	1+1. Transplant seed raised .leader with laterals .3 brks .B	2/m²	20%	20 No.
Rosa canina		60-80cm	1+1. Transplant seed raised .Branched .3 brks .B	2/m²	20%	20 No.
						Total 105 No.

Marginal Planting

Species	Pot Size	Specification	Density	Percentage	Number
Caltha palustris	50cc min.	Plug. Established Root min. 2-3 Months. Sept to April planting. British Native-origin. C	5/m²	20%	85 No.
Carex riparia	50cc min.	Plug. Established Root min. 2-3 Months. Sept to April planting. British Native-origin. C	5/m²	20%	85 No.
Iris pseudacorus		Clump. 3 buds. min. 1 Year. British Native-origin. B	5/m²	20%	85 No.
Lythrum salicaria		Clump. 3 buds. min. 1 Year. British Native-origin. B	5/m²	20%	85 No.
Mentha aquatica	50cc min.	Plug. Established Root min. 2-3 Months. Sept to April planting. British Native-origin. C	5/m²	20%	85 No.
					Total 425 No.

Bulbs - Parking and Pavalion

Species	Specification	Density	Number
Allium atropurpureum	Grade 8/10	1/m²	482 No.
			Total 482 No.

Wildflower Bulbs

Species	Specification	Density	Percentage	Number
Crocus chrysanthus 'Cream Beauty'	Grade 6/8	30/m²	20%	1366 No.
Crocus chrysanthus 'Zwanenburg Bronze'	Grade 5/7	30/m²	20%	1366 No.
Crocus speciosus	Grade 6+ Topsize	30/m²	20%	1366 No.
Galanthus nivalis	Grade 5/8	30/m²	20%	1366 No.
Hyacinthoides non-scripta	Grade 6/7	30/m²	20%	1366 No.
				Total 6830 No.

PLANTING NOTES

All plants;
Tree and plant stock to be procured as per the Landscape Specification.

Trees:
Tree planting principles should be followed as set out in drawings 2898-5-5-VEG-0001-0003 Typical Tree Planting Details.

Hedgerow;
Hedge planting to be supported using canes and protected using Green Tech Tree-bio Biodegradable Spiral Guard, 60cmx38mm, or similar approved. Bark mulch to be overlaid across planting area 75mm deep extending to 0.5m beyond planting.

Mixed Planting Areas;
To be planted in single species groups of 5-7 plants in naturalistic swathes avoiding a grid like structure, with larger species to be planted toward the back of the planting areas. Mixed planting areas to have 75mm deep bark mulch overlaid extending to 0.5m beyond planting.

Marginal Aquatic Planting;
To be planted in naturalistic swathes and allowed to self-set within the basin to colonise the area shown as Nturalised Wetland Area. Assume 60% cover at planting within areas specified as Marginal Aquatic Planting.

Bulbs
Bulb planting to be set out as random drifts of bulbs working to overall average density and allowing for variations in density for naturalised appearance.

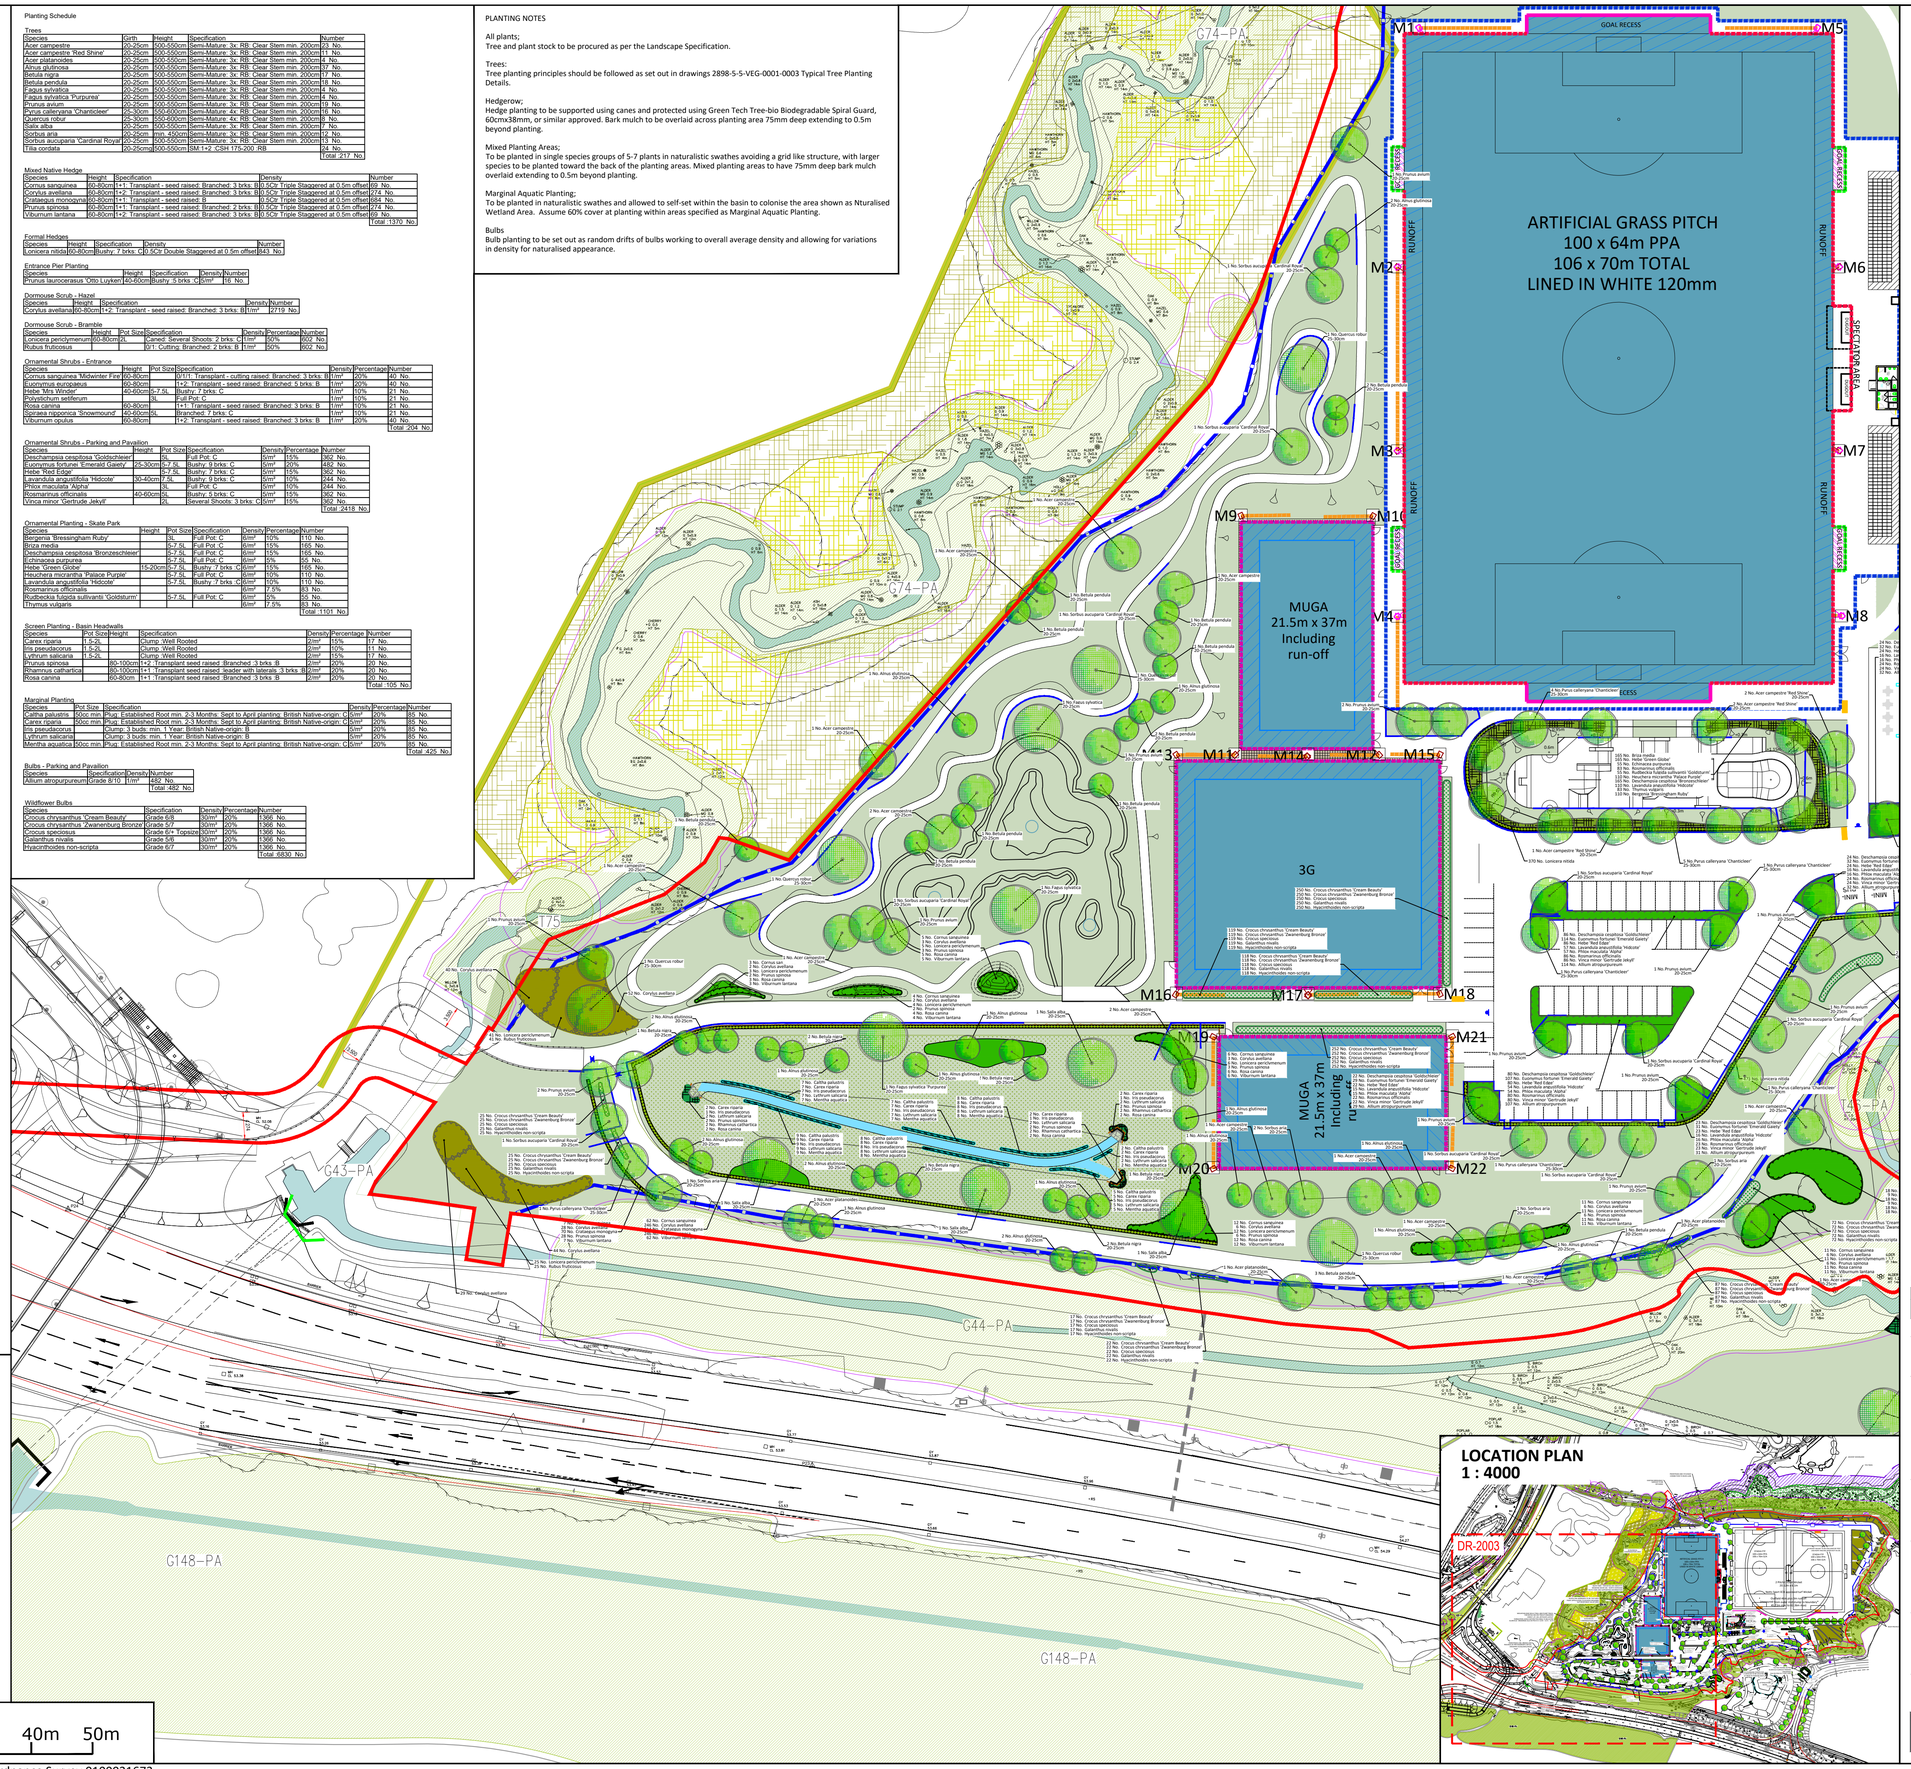

Notes:

DJA drawing 2898-5-2-29-DR-2003 Planning proposals 1 of 3 based on:

OSP- **22157 - P103D, P104A, P105A - Reserved Matters - Building Mirrored-07-11-2025** rec'd 11.11.2025/ **22157 - Toilet Block Option C** rec'd 05.11.2025
Glanville-**Mowbray-GLA-SH-Ph2-D-C-Technical Layouts - 2025.10.23** rec'd 23.10.2025/ **Sports Hub Pavilion Amendments 2025.11.19** rec'd 19.11.2025
DW Windsor- **23-136-1F - 2.1 L&G Devel, Horsham - Sports Hub** rec'd 25.11.2025
Halliday Lighting-**HLS3823 REV11** rec'd 26.11.2025
Sarah Duckworth- **2898-5-2-29-DR-0002-0005-54-P2 NH RFC LANDSCAPE & PLANTING PROPOSALS SCD updated** rec'd 24.11.2025

Issue: Drawn by David Jarvis Associates Limited (CROWN COPYRIGHT. ALL RIGHTS RESERVED 2022 LICENCE NUMBER 01000031). This drawing is for Planning purposes only - Do not use this drawing for Construction. The information contained in the drawing should be used as a guide to the final forms and finishes of the landscape scheme. Any revisions to be approved by the Client and Local Authority

Setting out: refer to Engineers for information regarding setting out. In the event of discrepancy refer to Engineers in the first instance.

Survey: Original survey provided by the Client.

Services: Where possible these are identified on the drawings but, for the avoidance of doubt all service/utility locations should be considered indicative until identified on site. To ensure those services / utilities shown are current refer to the original survey provider or utilities designer or Client for confirmation and further information regarding easements. In the event of new services being installed refer to the appointed Engineer. It is recommended that hazard warning tape 'danger electric cable'/'danger services' to be installed over all service routes (to remain on site) to current BS guidelines (BS7671).

Lighting: Refer to lighting engineers drawings.

Planting: Plant species are selected and located in line with consideration of the site conditions, NHBC guidelines and discussions with the Local Authority and design team. All plants and planting procedure to conform to the David Jarvis Associates Limited Landscape Specification that will accompany the Construction issue drawings. No species or plant location is to be varied without prior consent of the Landscape Architect.

Design Levels: Refer to Engineers where design levels are not shown.

Drawing Revision

Rev.	Date	Description	Drawn	Checked
P1	26/11/2025	First issue	JE	PG

Status

PLANNING

DAVID JARVIS ASSOCIATES

DAVID JARVIS ASSOCIATES LIMITED
1 Tennyson Street Swindon Wiltshire SN1 5DT
t: 01793 612173
e: mail@davidjarvis.biz
w: www.davidjarvis.biz

Client
LEGAL AND GENERAL (STRATEGIC LAND NORTH HORSHAM) LIMITED

Project
LAND NORTH OF HORSHAM - SPORTS HUB

Drawing Title
PLANTING PROPOSALS 1 OF 3

Scale	Sheet Size	Date Plotted
1:500	A1	26/11/2025

Client Ref.	Drawing Ref.	Drawing No.	Version
-	2898-5-2-29	DR-2003	P1

©David Jarvis Associates 2025

0 10m 20m 30m 40m 50m

OS data © Crown copyright and database rights 2025 Ordnance Survey 0100031673