


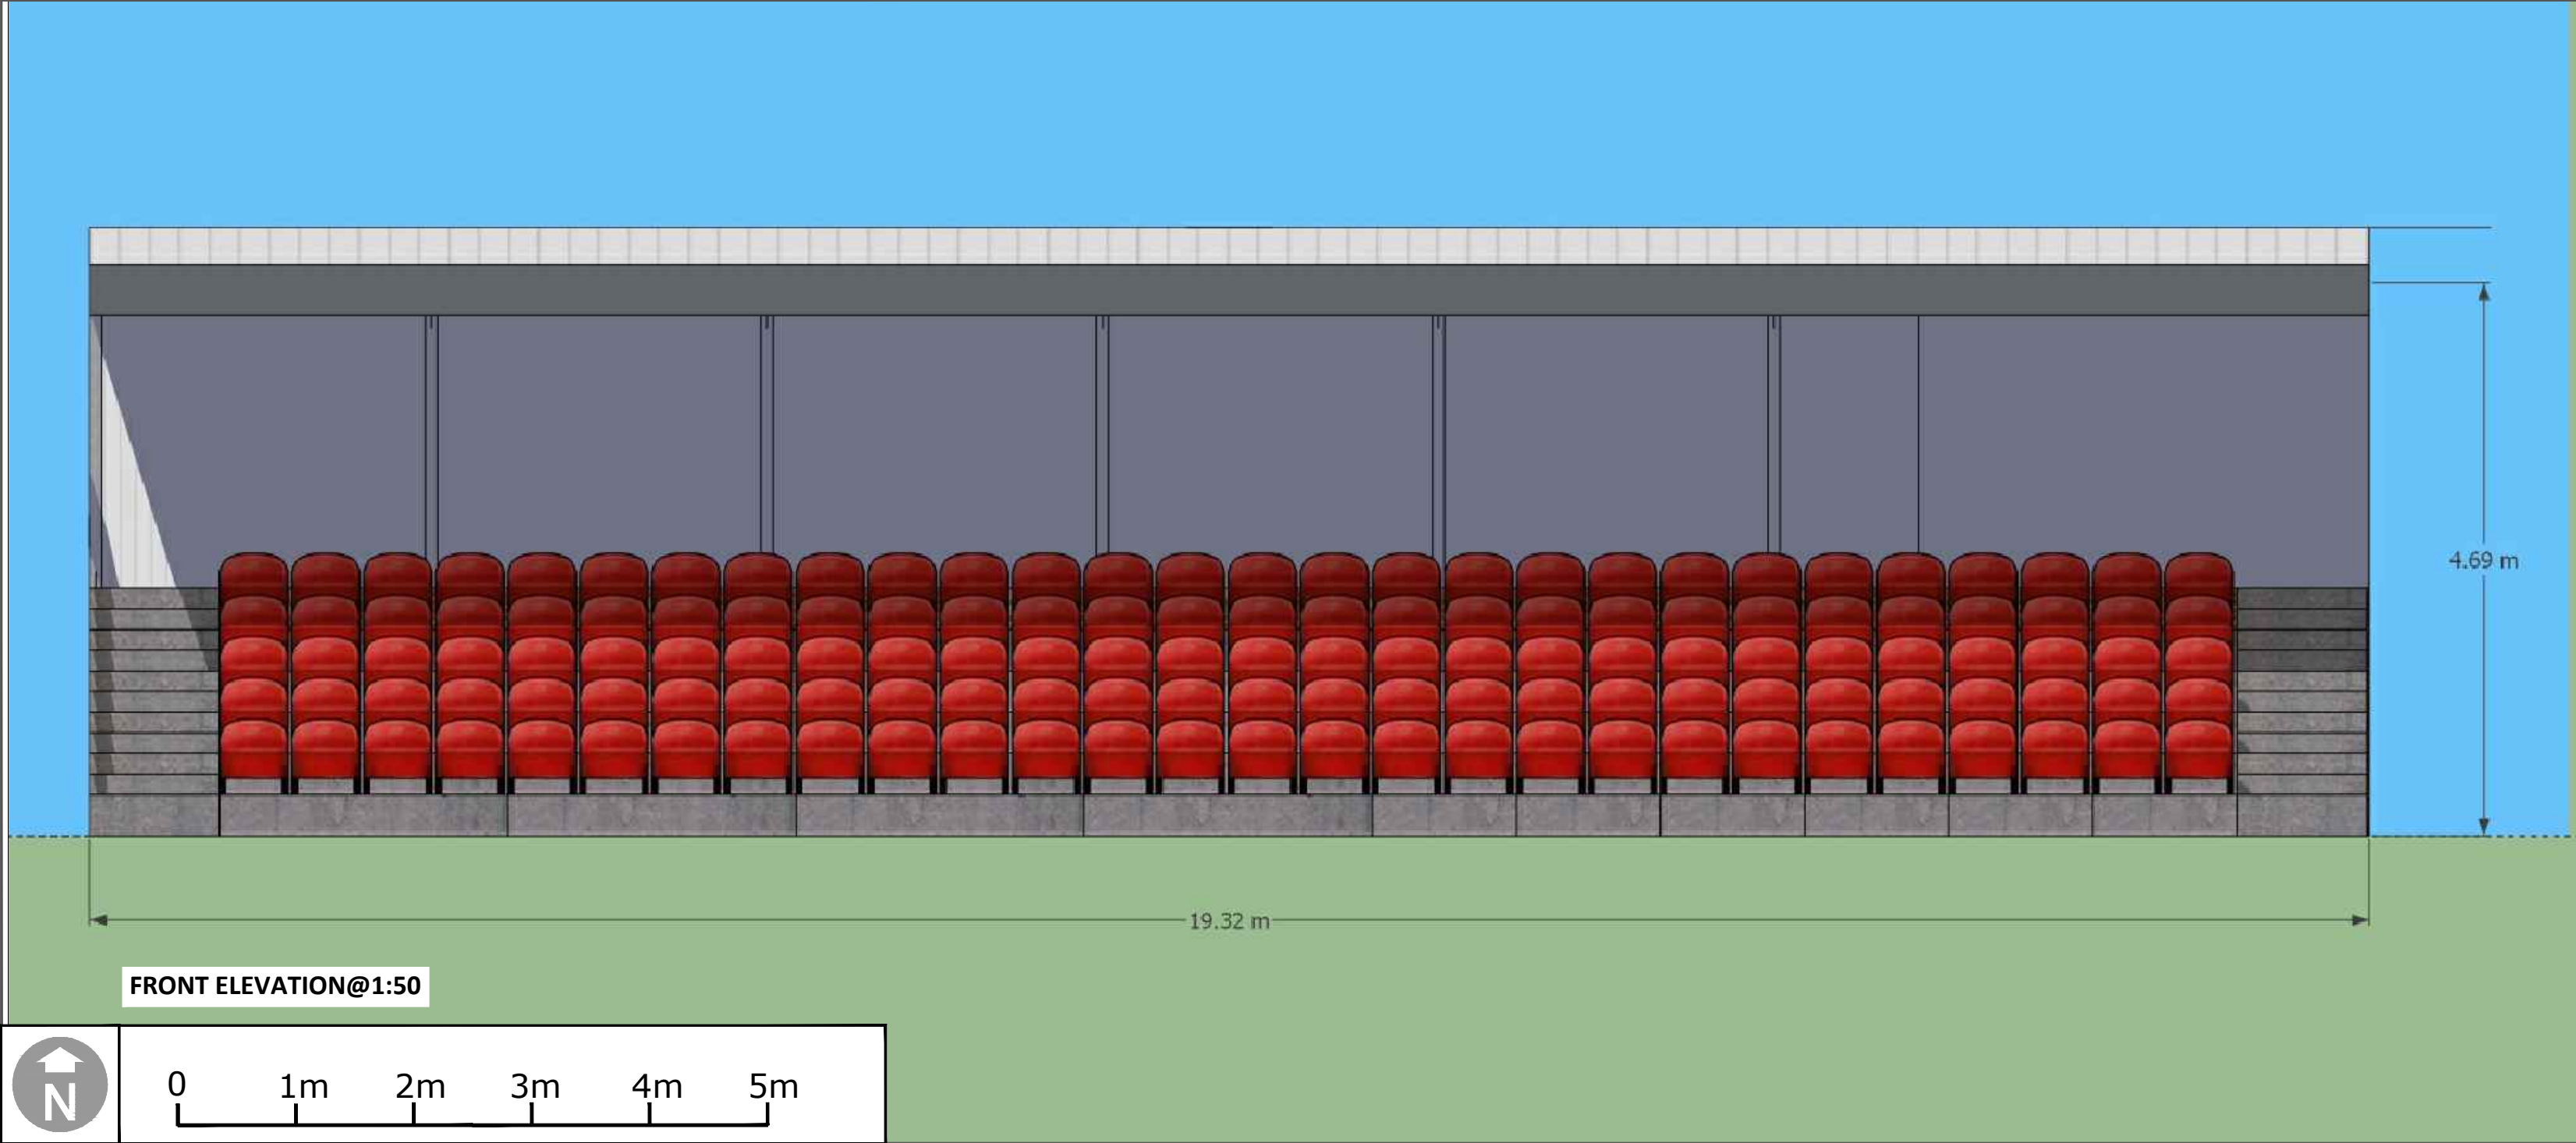

 PLANNING			
 DAVID JARVIS ASSOCIATES			
DAVID JARVIS ASSOCIATES LIMITED 1 Tennyson Street Swindon Wiltshire SN1 5DT t: 01793 612173 e: mail@davidjarvis.biz w: www.davidjarvis.biz			
Client LEGAL AND GENERAL (STRATEGIC LAND NORTH HORSHAM) LIMITED			
Project LAND NORTH OF HORSHAM - SPORTS HUB			
Drawing Title ILLUSTRATIVE STAND PLAN AND ELEVATIONS			
Scale 1:50	Sheet Size A1	Date Plotted 26/11/2019	
Client Ref. -	Drawing Ref. 2898-5-2-29	Drawing No. DR-2015	Version S5-P1