



A
Scale 1:20

**PROPOSED TREE GRILL: HARD SURFACED SURROUNDS
GREENLEAF (ADUR12B)**

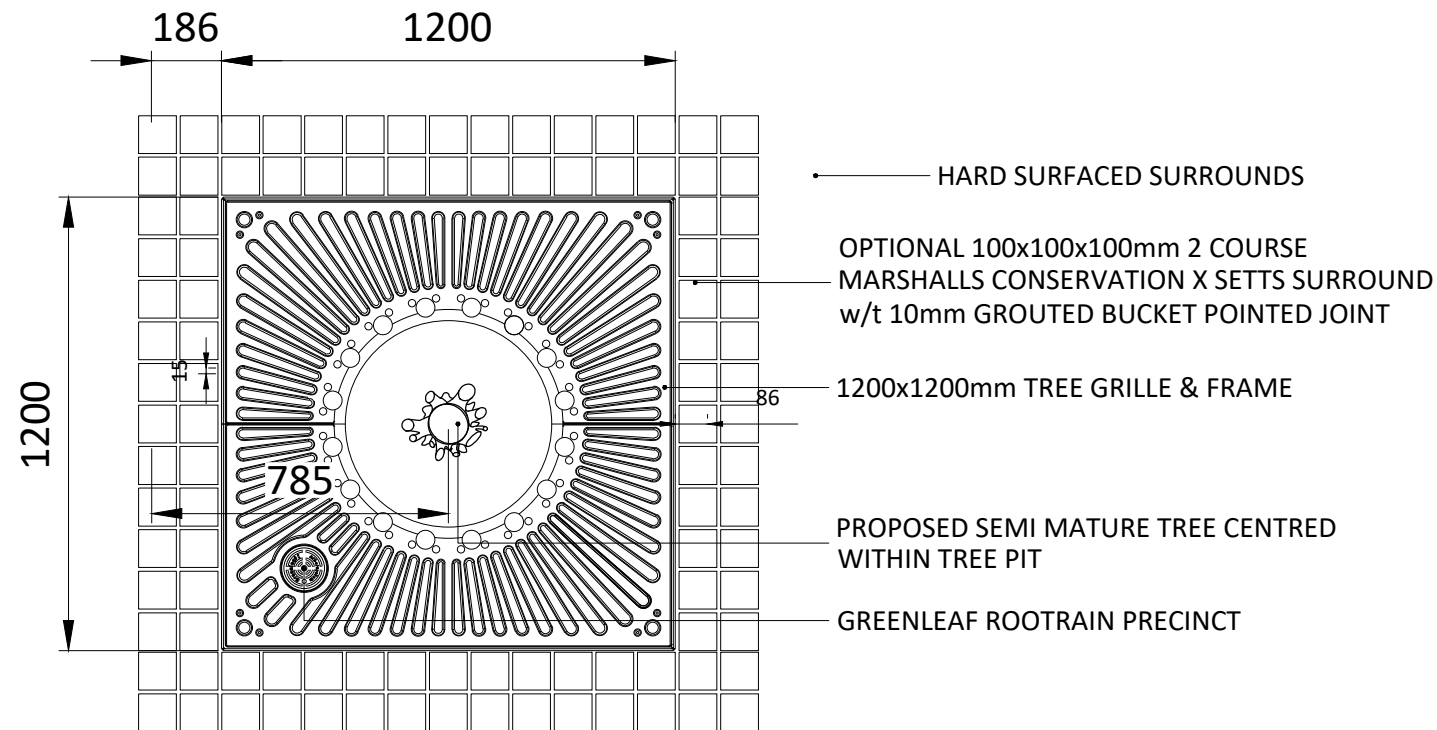


B
Scale 1:20

**PROPOSED TREE GRILL: HARD SURFACED SURROUNDS
BROXAP (BX 434-3)**

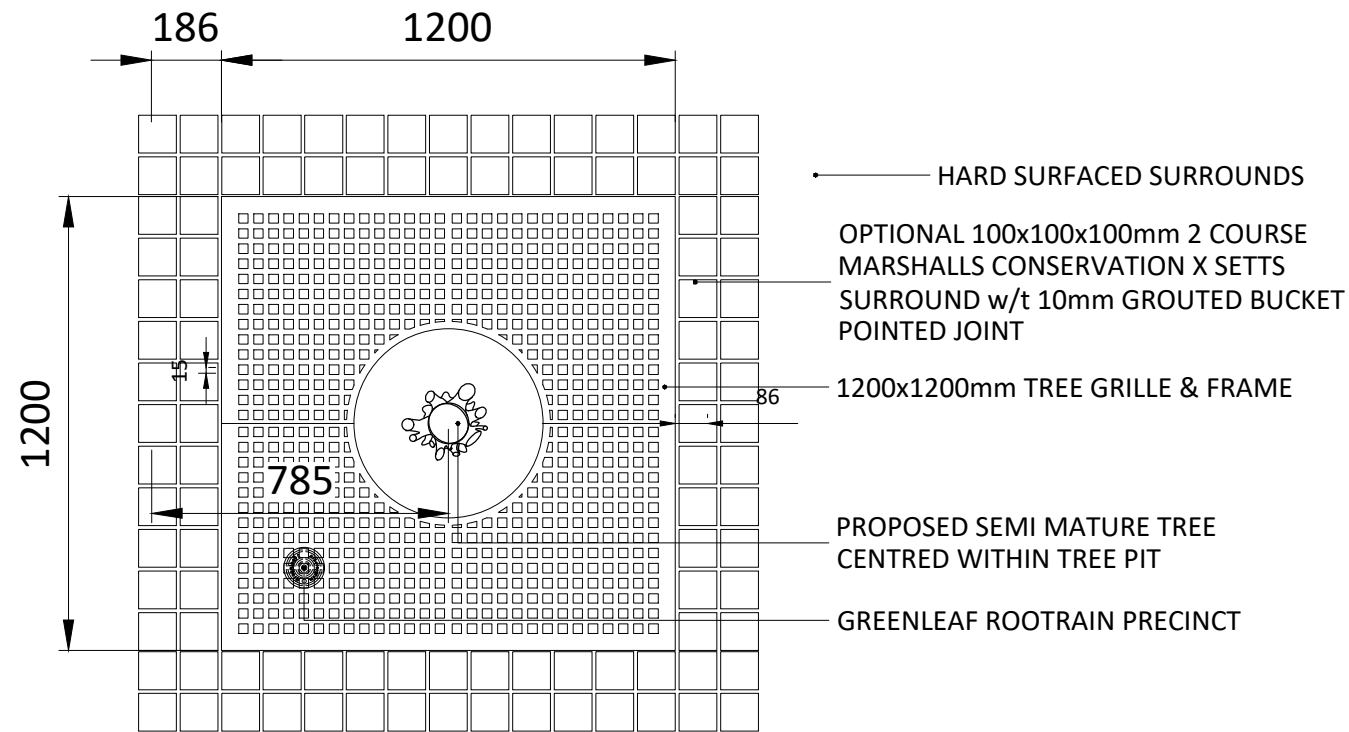

C
Scale 1:20

**PROPOSED TREE GRILL: HARD SURFACED SURROUNDS
GREEN BLUE URBAN RECESSED (ARBPC12)**

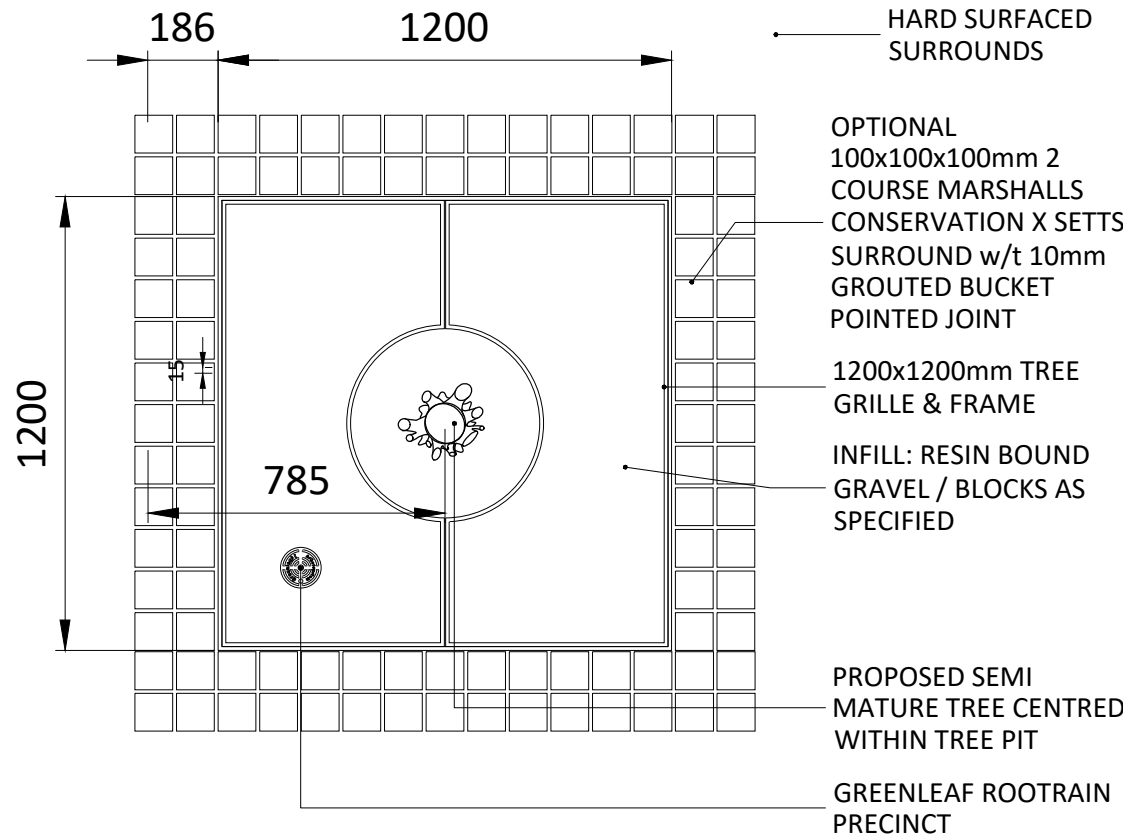

Drawing Revision				
Rev.	Date	Description	DRN	CKD
P1	06/11/2022	First Issue	MS	PG
P2	15/05/2023	Amended to client comments	PG	PG
P3	30/03/2023	Amended to client comments	PG	PG

DAVID JARVIS ASSOCIATES

DAVID JARVIS ASSOCIATES LIMITED
1 Tennyson Street Swindon Wiltshire SN1 5DT
t: 01793 612173
e: mail@davidjarvis.biz
w: www.davidjarvis.biz

Client
**LEGAL & GENERAL (STRATEGIC LAND
NORTH HORSHAM) LIMITED.**

Project
LAND NORTH OF HORSHAM

Drawing Title
TREE GRILLES

Scale 1:20	Sheet Size A3	Date 30/03/2023
Client Ref. VEG	Drawing Ref. 2898-5-5-VEG	Drawing No. 0005
		Status S5-P3