


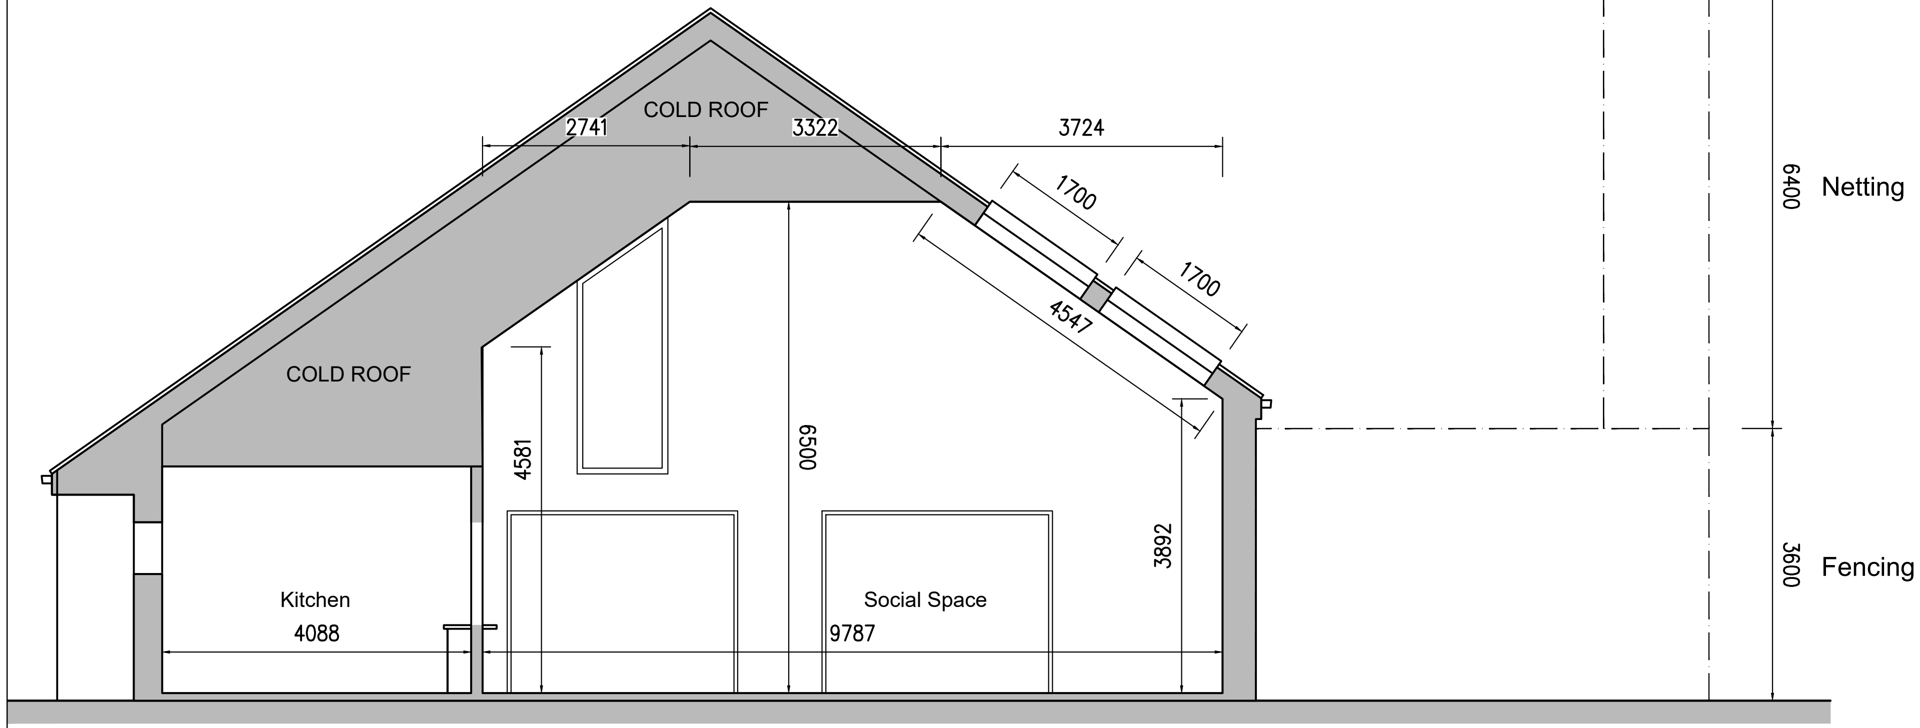


Section A-A

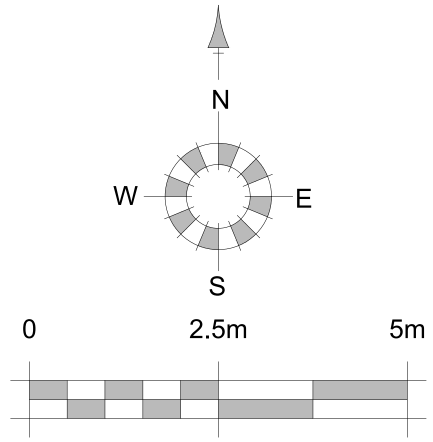


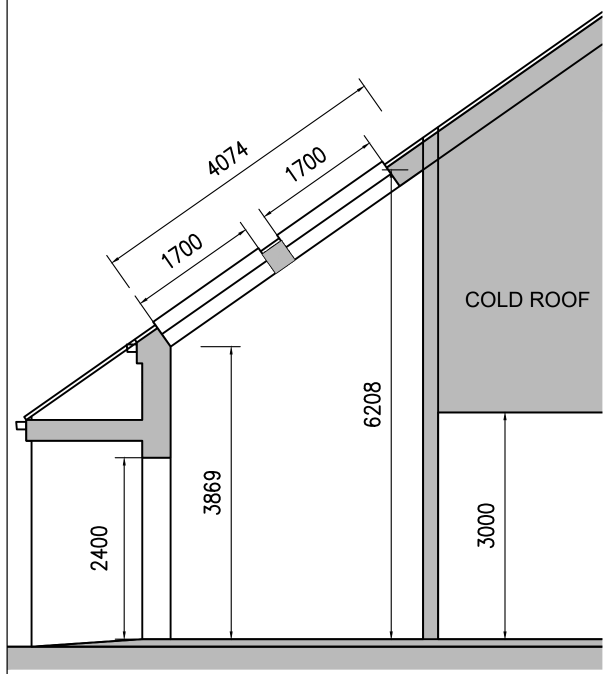

Section B-B

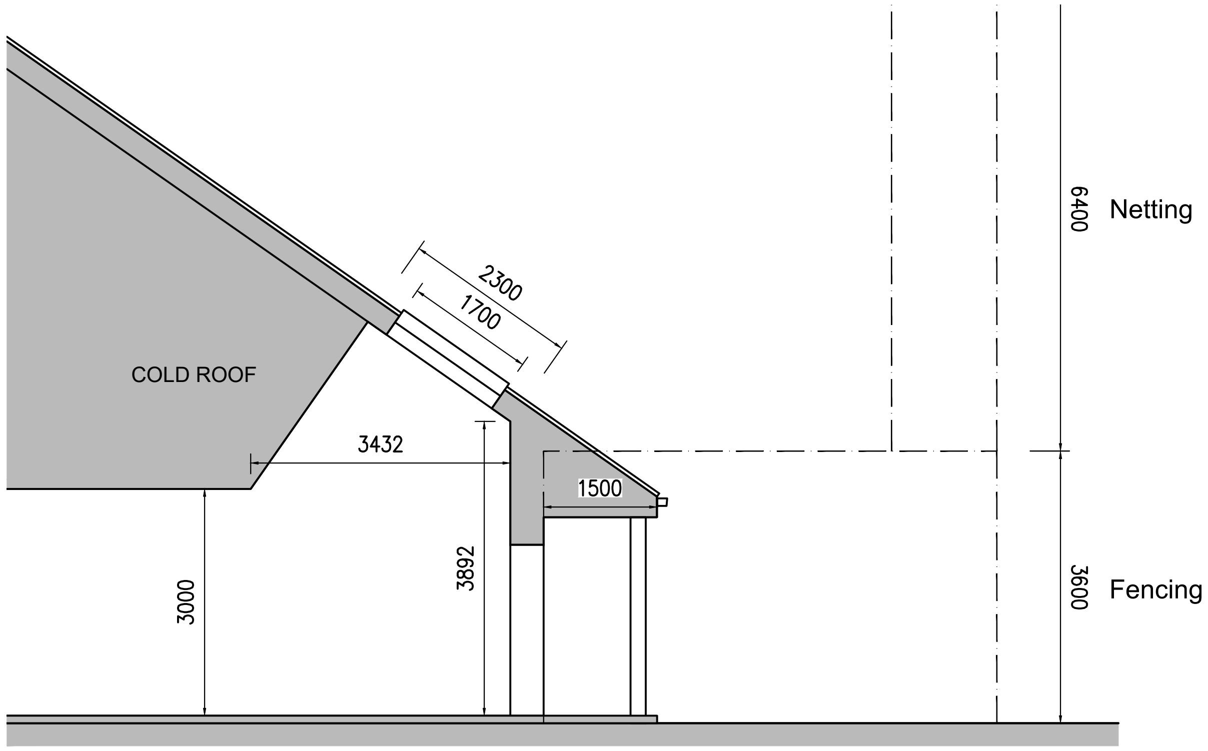

Section C-C

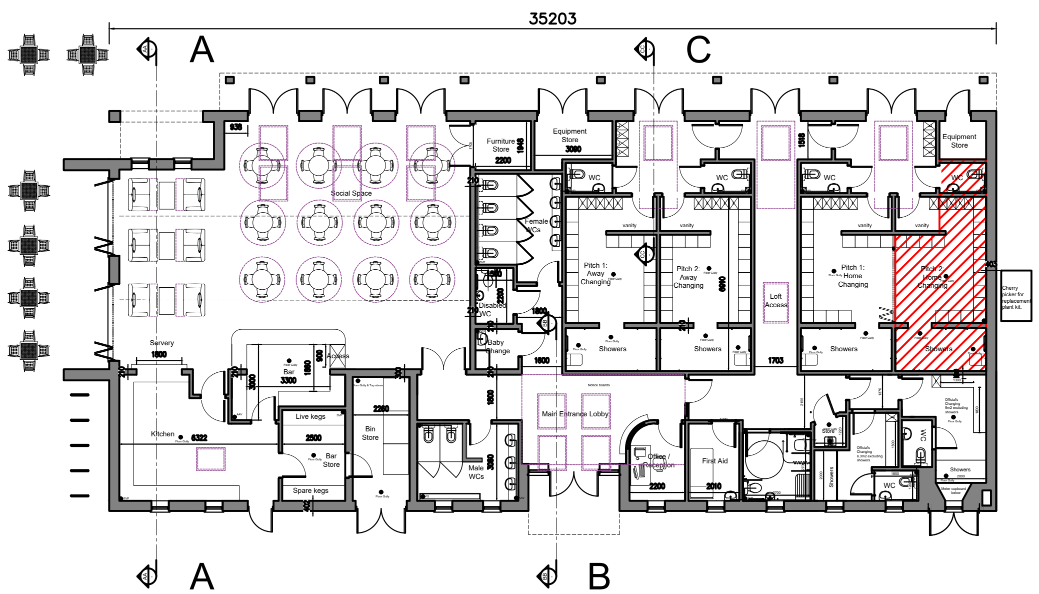

REV.	DATE	REVISIONS:	BY
A	11/12/23	Red Boundary Line amends to include the ball fence.	A.Gh.
B	19/02/24	Revisions to ball fence.	AM
C	25/11/25	Planning Issue	EG
D	05/12/25	Officials changing room area amended in key	EG
E	19/12/25	Northpoint added.	NCL

STATUS:

Planning

© COPYRIGHT EXISTS ON THE DESIGNS AND INFORMATION SHOWN ON THIS DRAWING

This drawing may be scaled or cross referenced to the scale bar for planning application purposes only. Do not scale for any other purpose, use figured dimensions only. Subject to site survey and all necessary consents. All dimensions to be checked by user and any discrepancies, errors or omissions to be reported to the Architect before work commences. This drawing is to be read in conjunction with all other relevant materials. OS Licence No. 100007327

CLIENT:	Legal & General	PROJECT:	Sports Pavilion Mowbray, North Horsham
SCALE:	1:100 (A3 ORIGINAL)	DRAWING:	Sections
DRAWN: EG DATE: 09/10/23	22157	P104	E

architecture planning masterplanning
Broadmede House, Farnham Business Park,
Weydon Lane, Farnham, Surrey GU9 8QT.
info@osparchitecture.com www.osparchitecture.com
Tel: 01252 267878
O'Keefe Scanlon Limited. Company Registration No. 2878091