

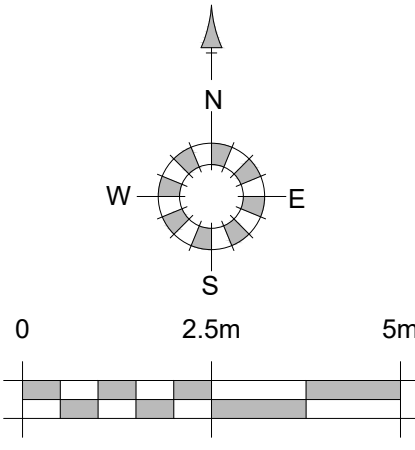
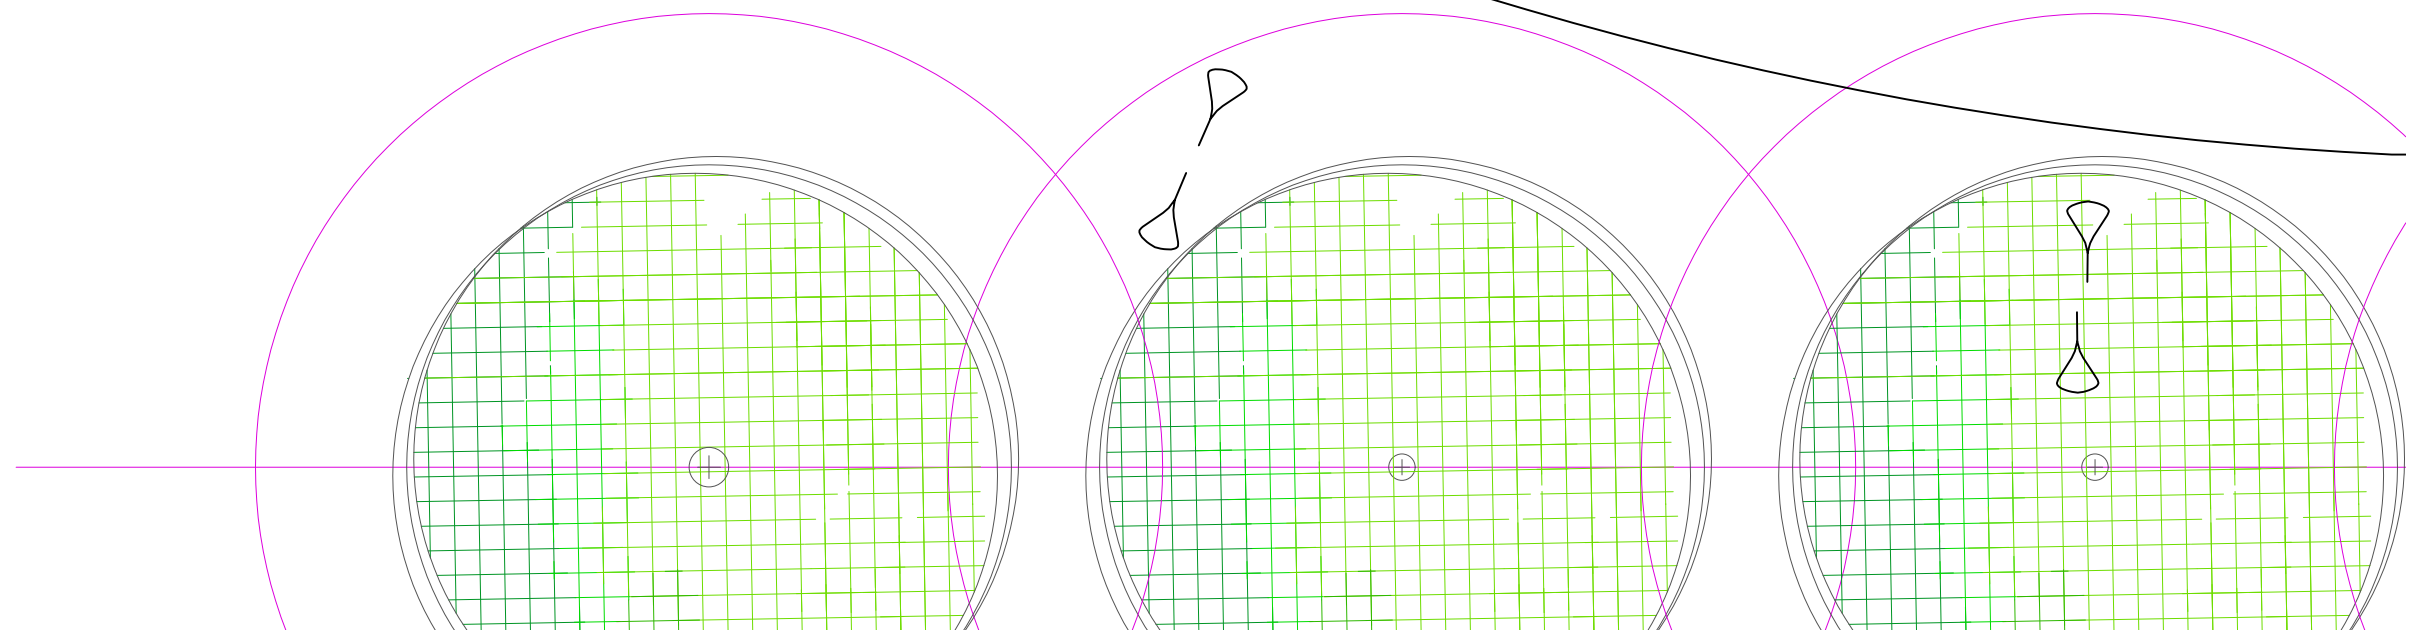
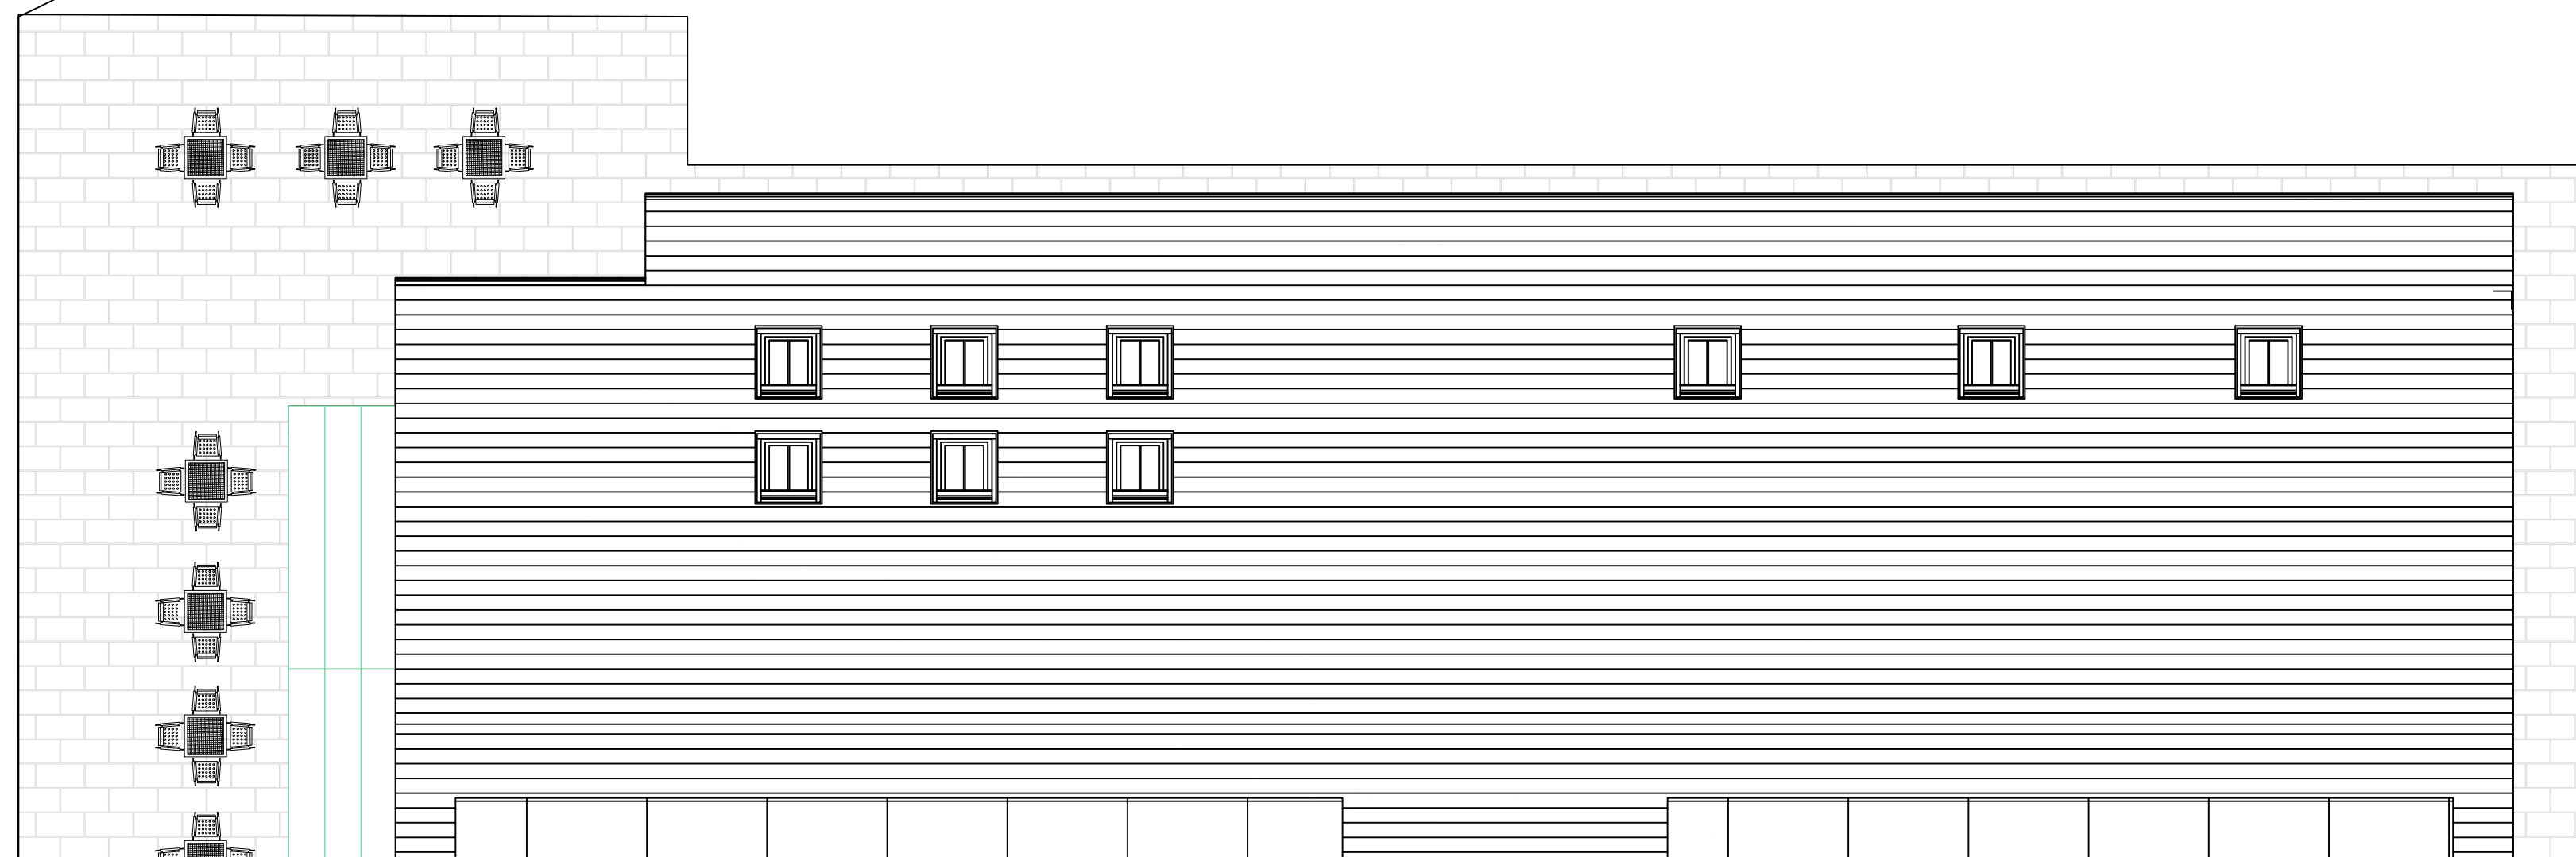
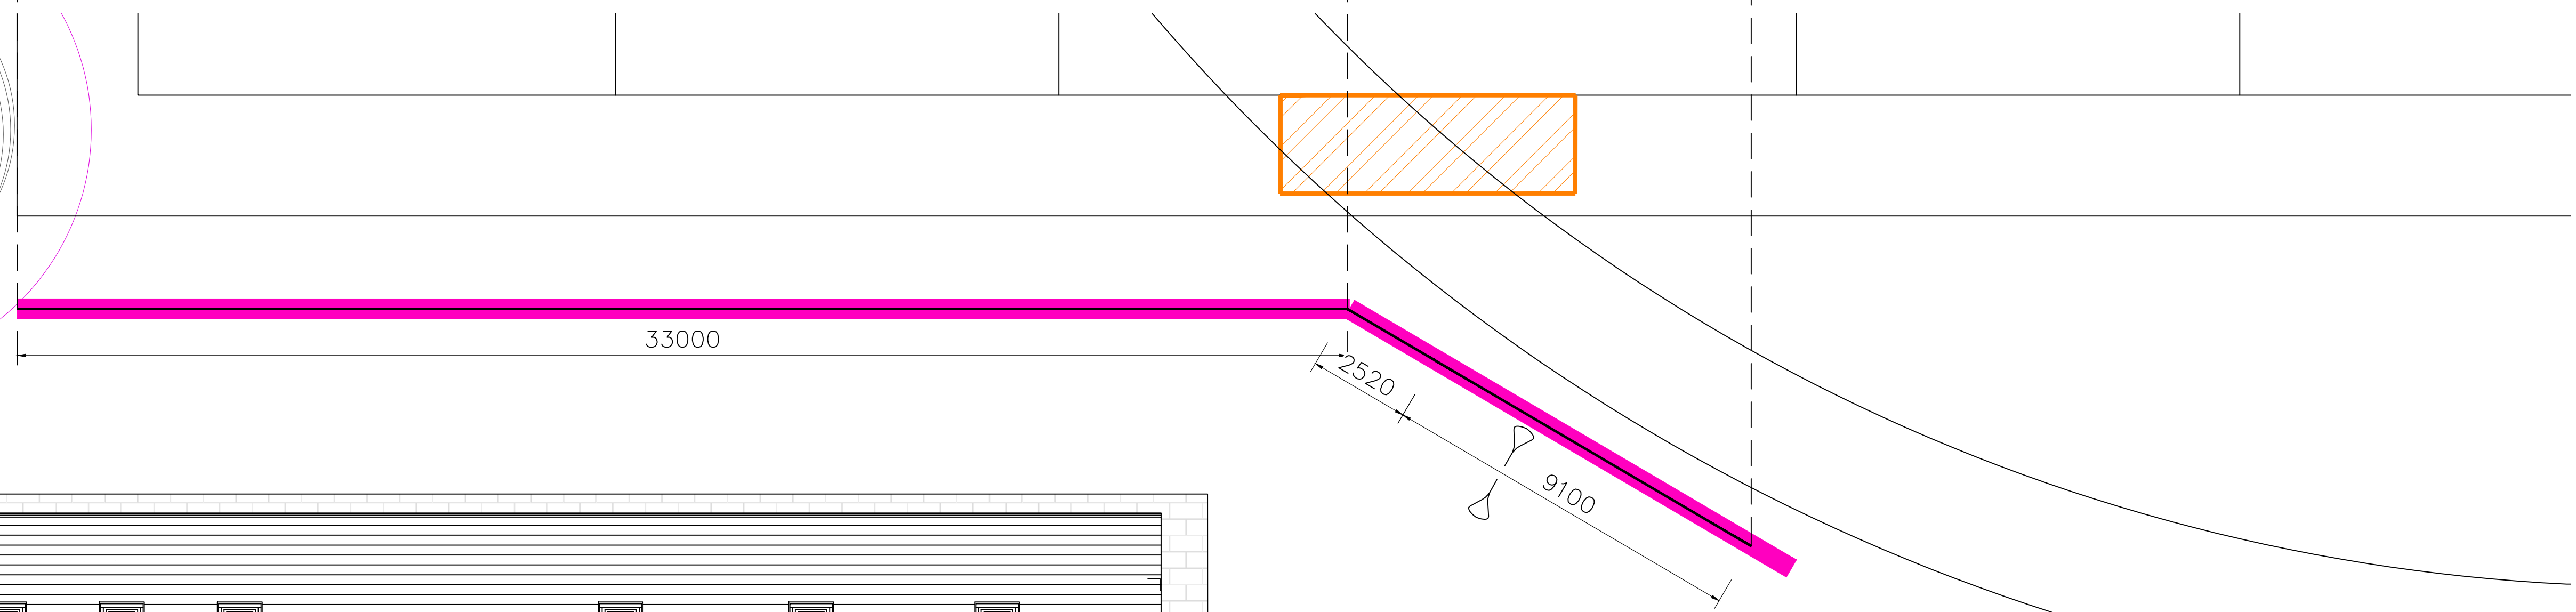


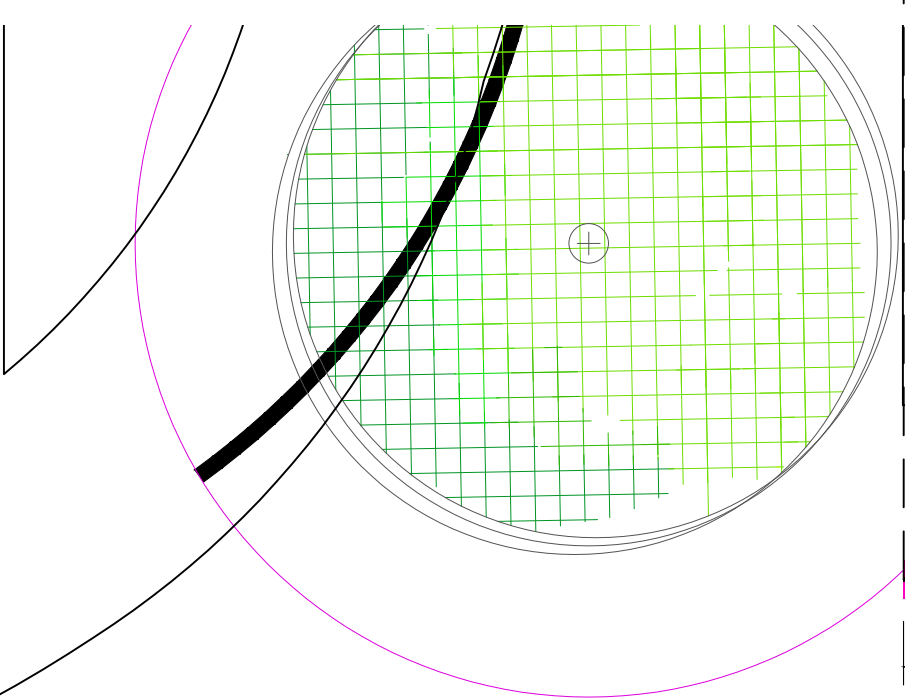

All fencing and netting to prevent passage of cricket ball. Refer to Labosport ball strike assessment for details, 2.0 - 01/02/2024

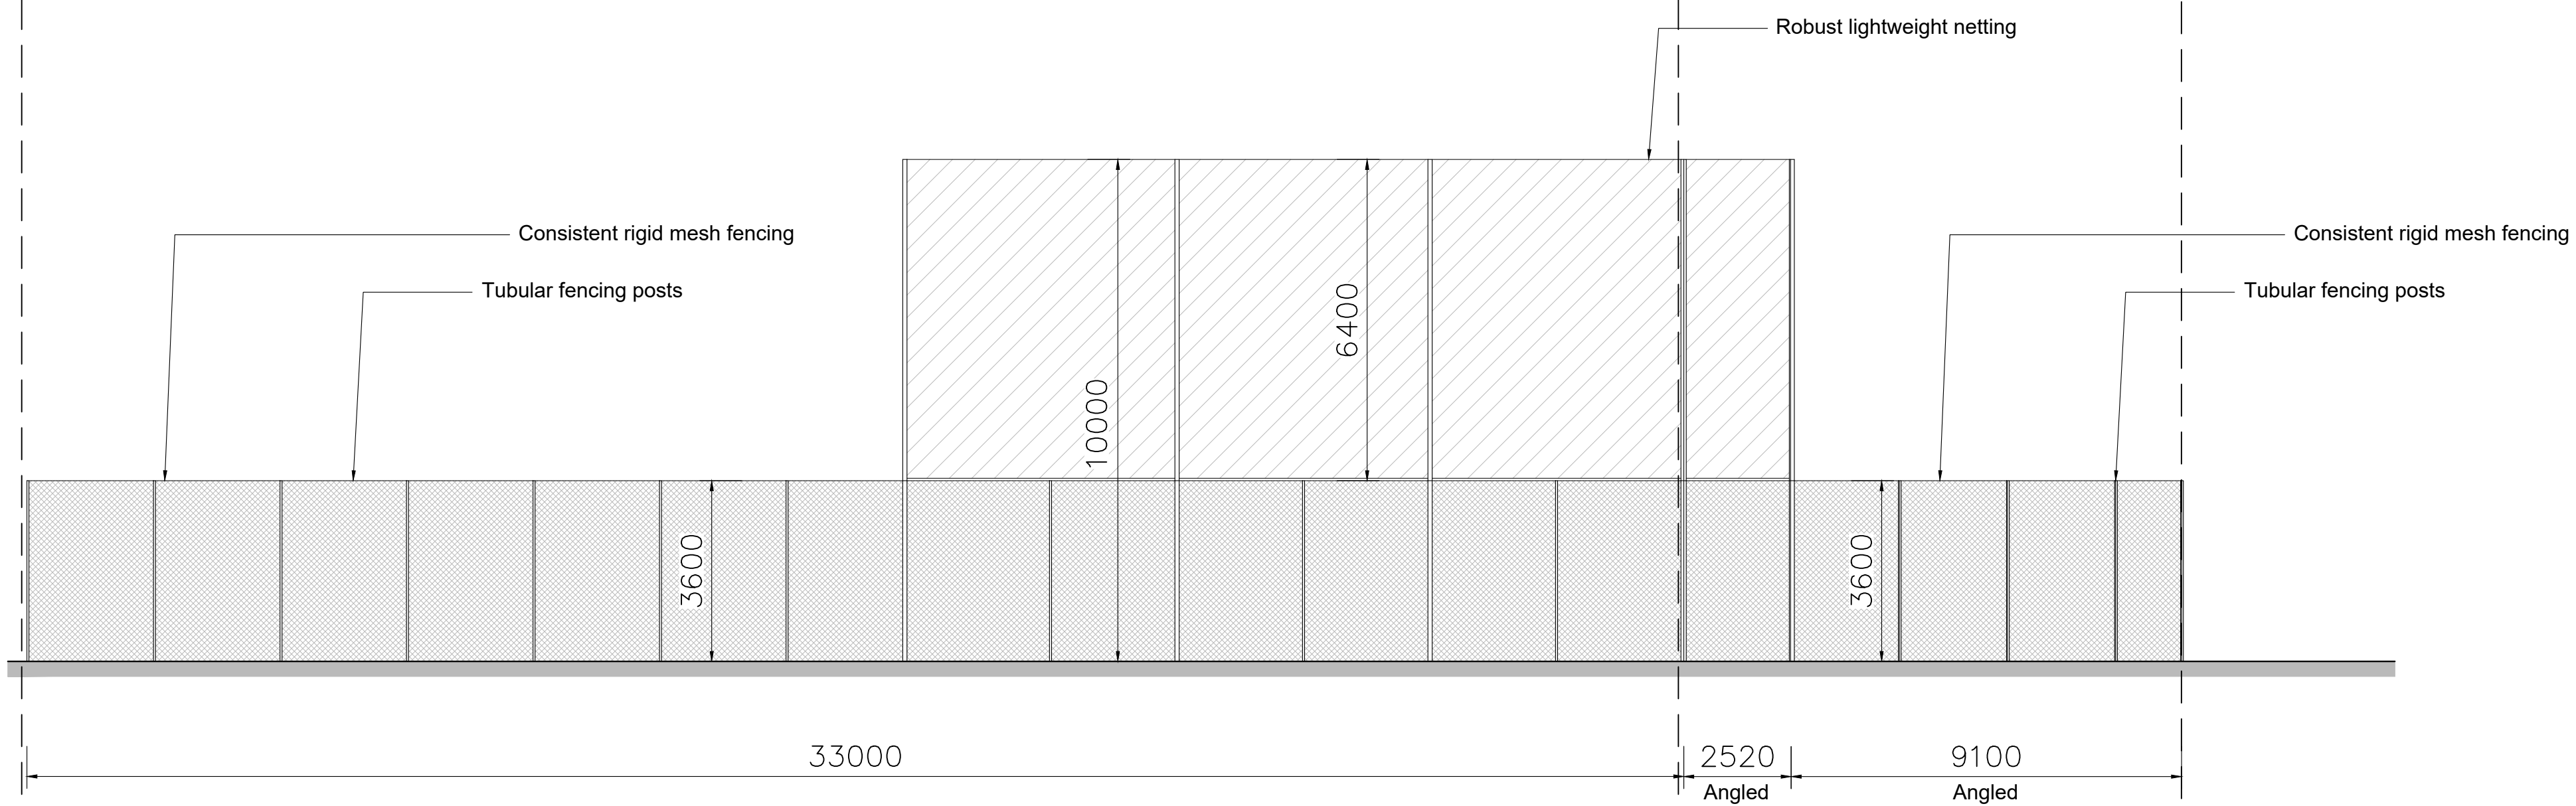

REV.	DATE	REVISIONS:	BY	REV.	DATE	REVISIONS:	BY	STATUS:	CLIENT:	Legal & General	PROJECT:	Sports Pavilion Mowbray, North Horsham	 architecture planning masterplanning Broadmeade House, Farnham Business Park, Weydon Lane, Farnham, Surrey GU9 8QT. info@osparchitecture.com www.osparchitecture.com Tel: 01252 267878
B	19/02/24	Revisions to ball fence & RAL colour added.	AM						SCALE:	1:100 (A1 ORIGINAL)	DRAWING:	Proposed Ball Stop Net System and Fencing	
C	25/11/25	Planning Issue	EG						DRAWN:	EG	22157	P105	
D	19/12/25	Northpoint and scale bar added	NCL						DATE:	01/01/22		D	

© COPYRIGHT EXISTS ON THE DESIGNS AND INFORMATION SHOWN ON THIS DRAWING. This drawing may be scaled or cross referenced to the scale bar for planning application purposes only. Do not scale for any other purpose, use figured dimensions only. Subject to site survey and all necessary consents. All dimensions to be checked by user and any discrepancies, errors or omissions to be reported to the Architect before work commences. This drawing is to be read in conjunction with all other relevant materials. OS Licence No. 100007327

Planning