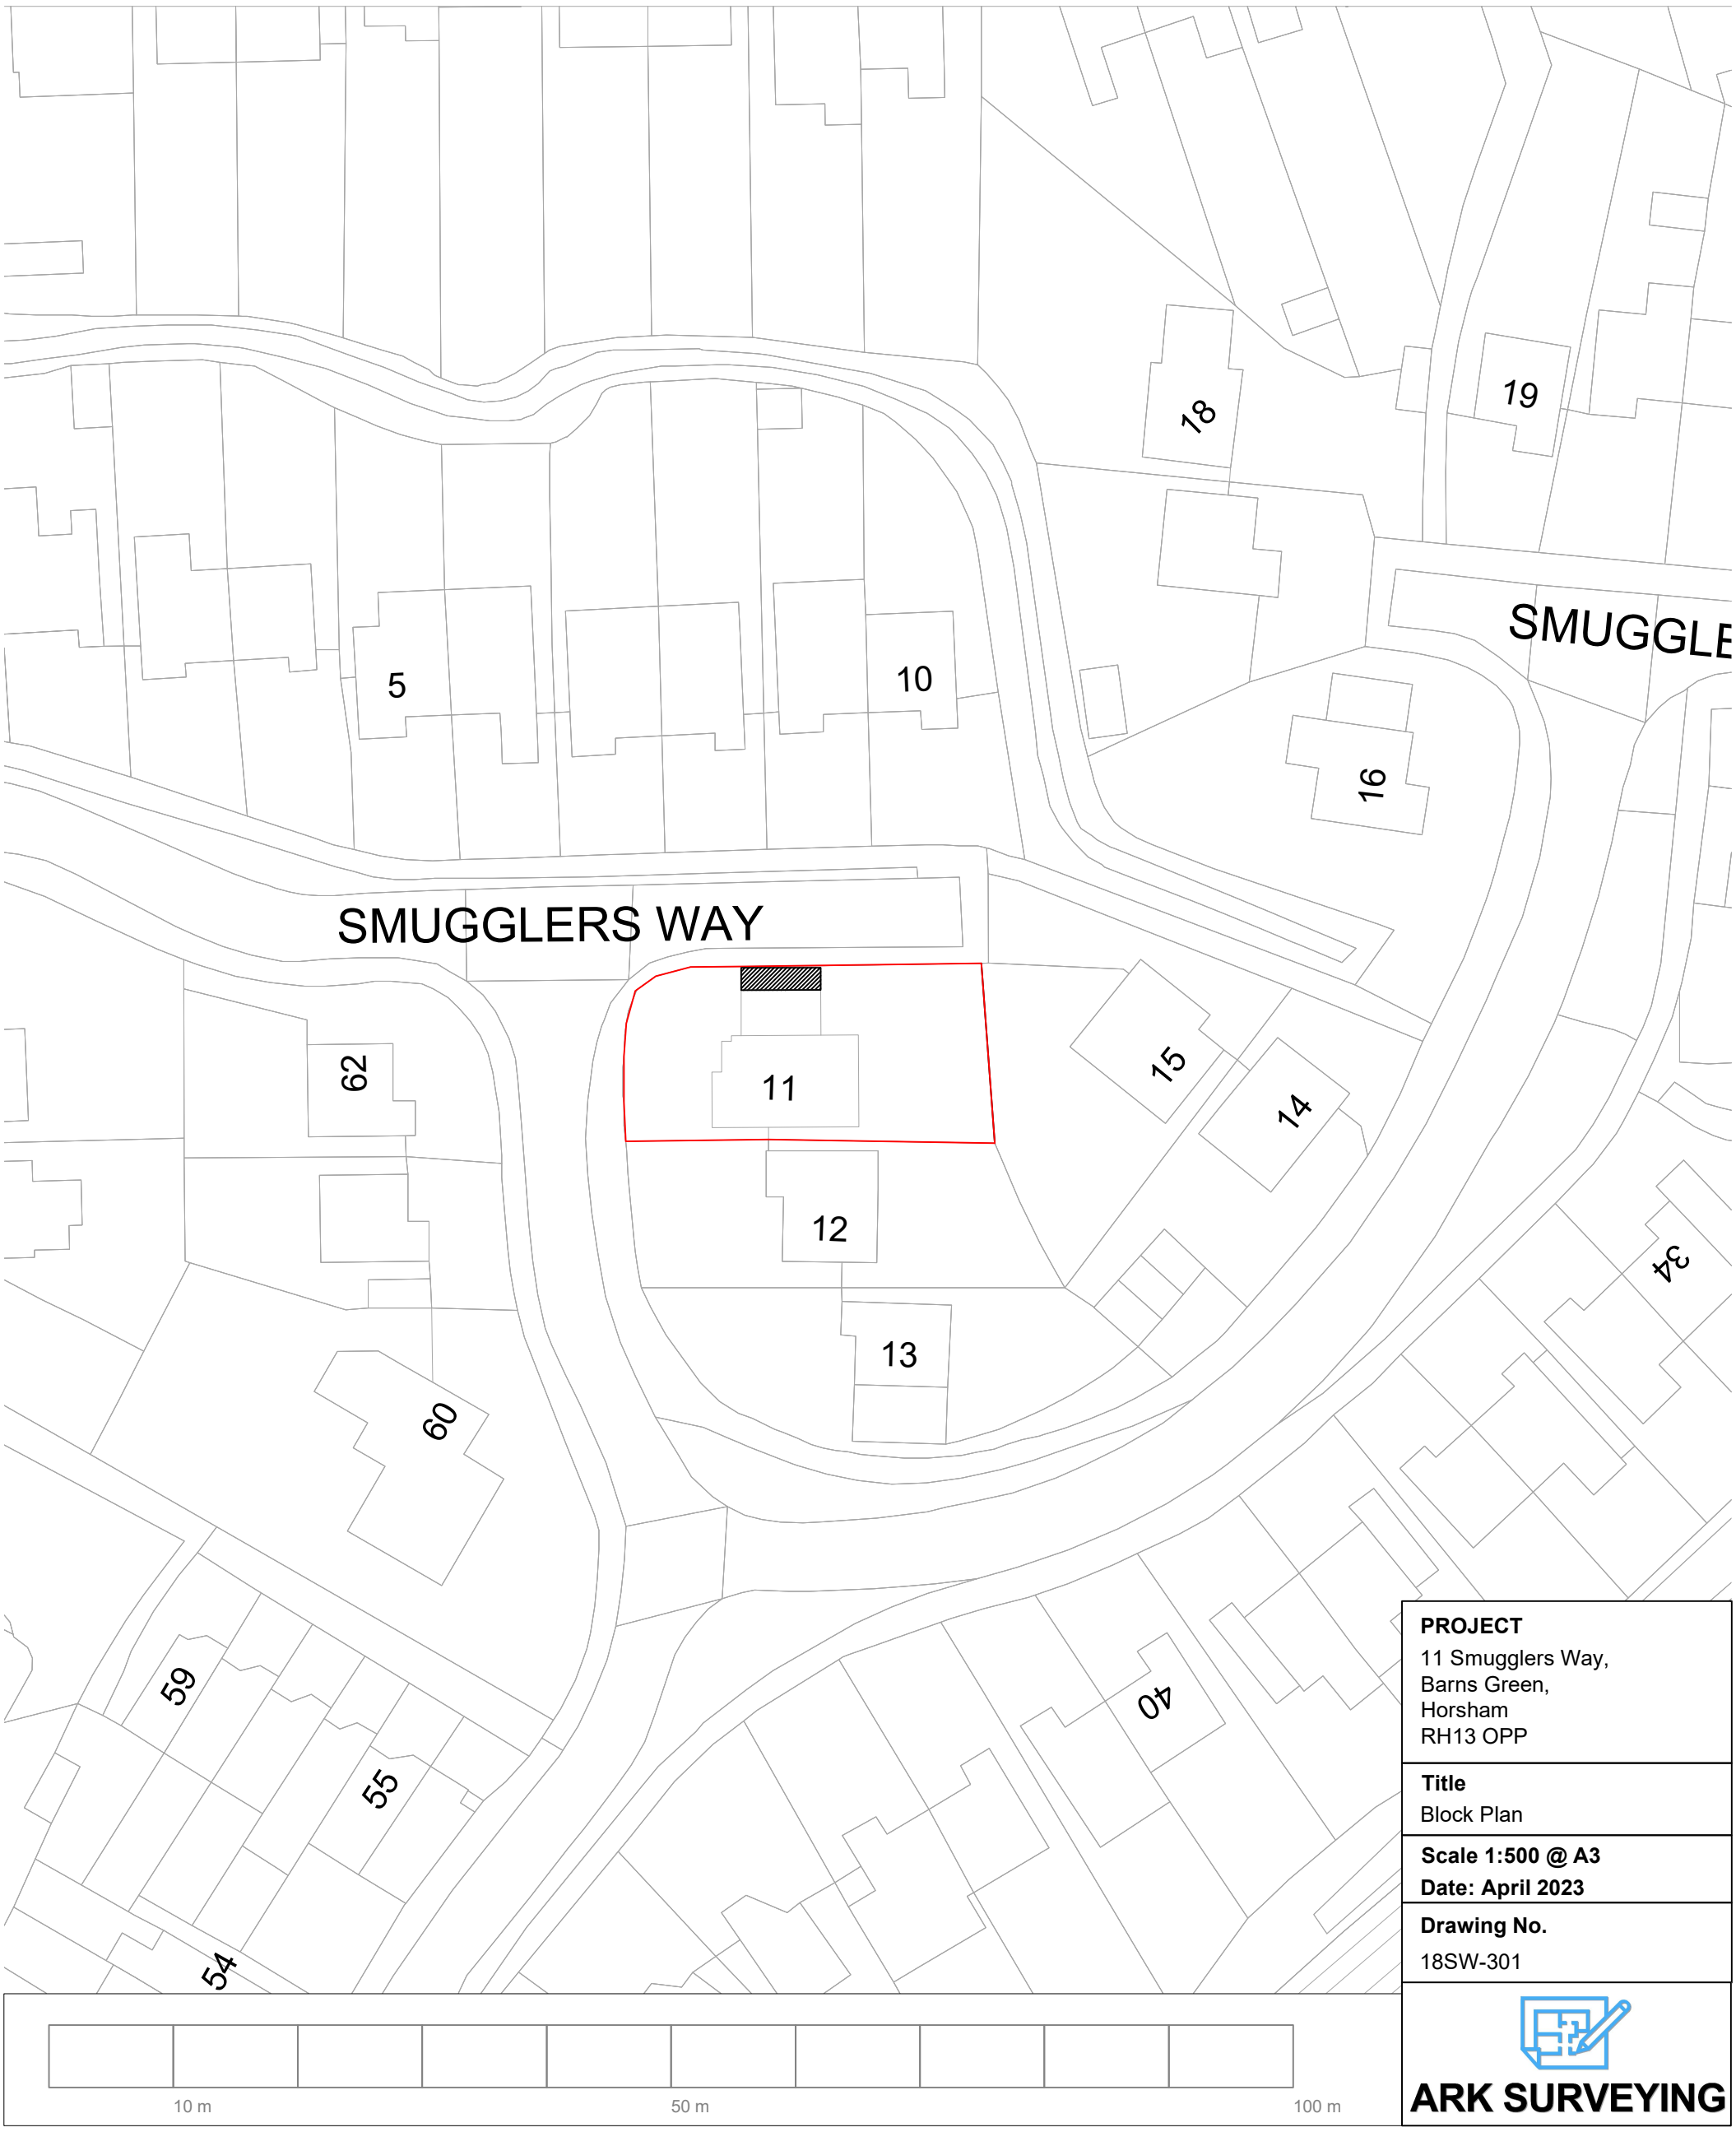

PROJECT
11 Smugglers Way,
Barns Green,
Horsham
RH13 OPP

Title
Block Plan

Scale 1:500 @ A3
Date: April 2023

Drawing No.
18SW-301

ARK SURVEYING