EXISTING ELEVATIONS

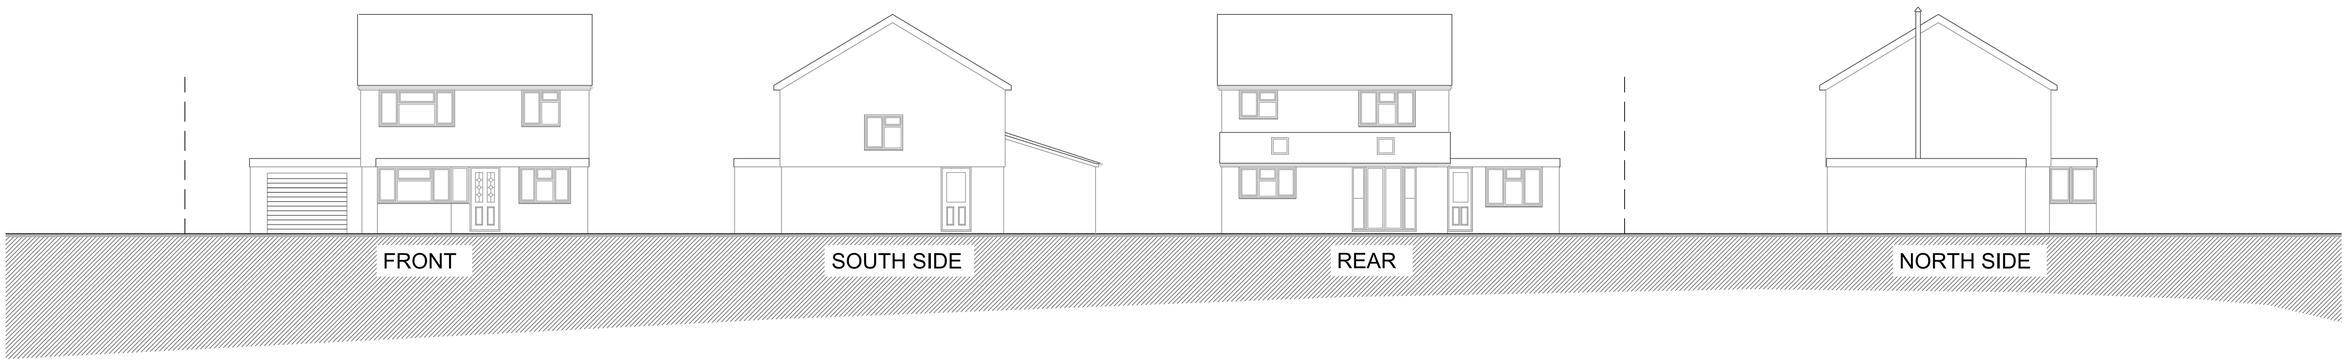

PROPOSED ELEVATIONS

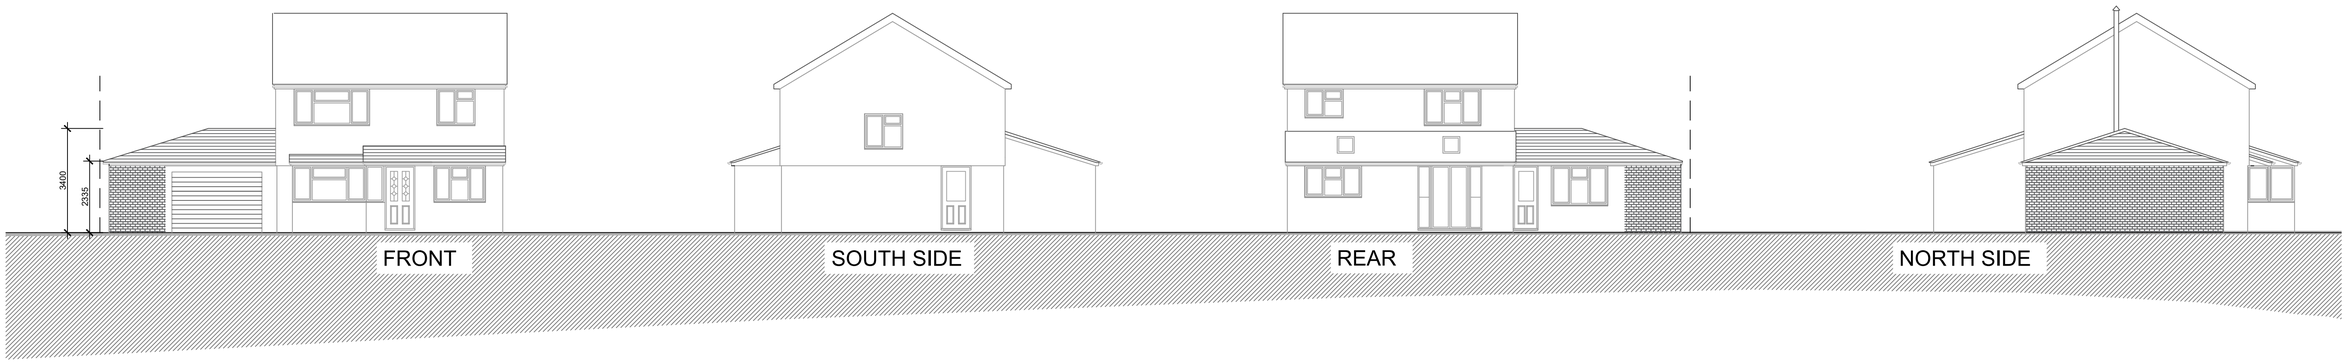

SCALE

PROJECT
11 Smugglers Way,
Barns Green,
Horsham
RH13 OPP

Title
Elevations

Scale 1:100 @ A1
Date: March 2024

Drawing No.
11SW-102

ARK SURVEYING