V 3.0

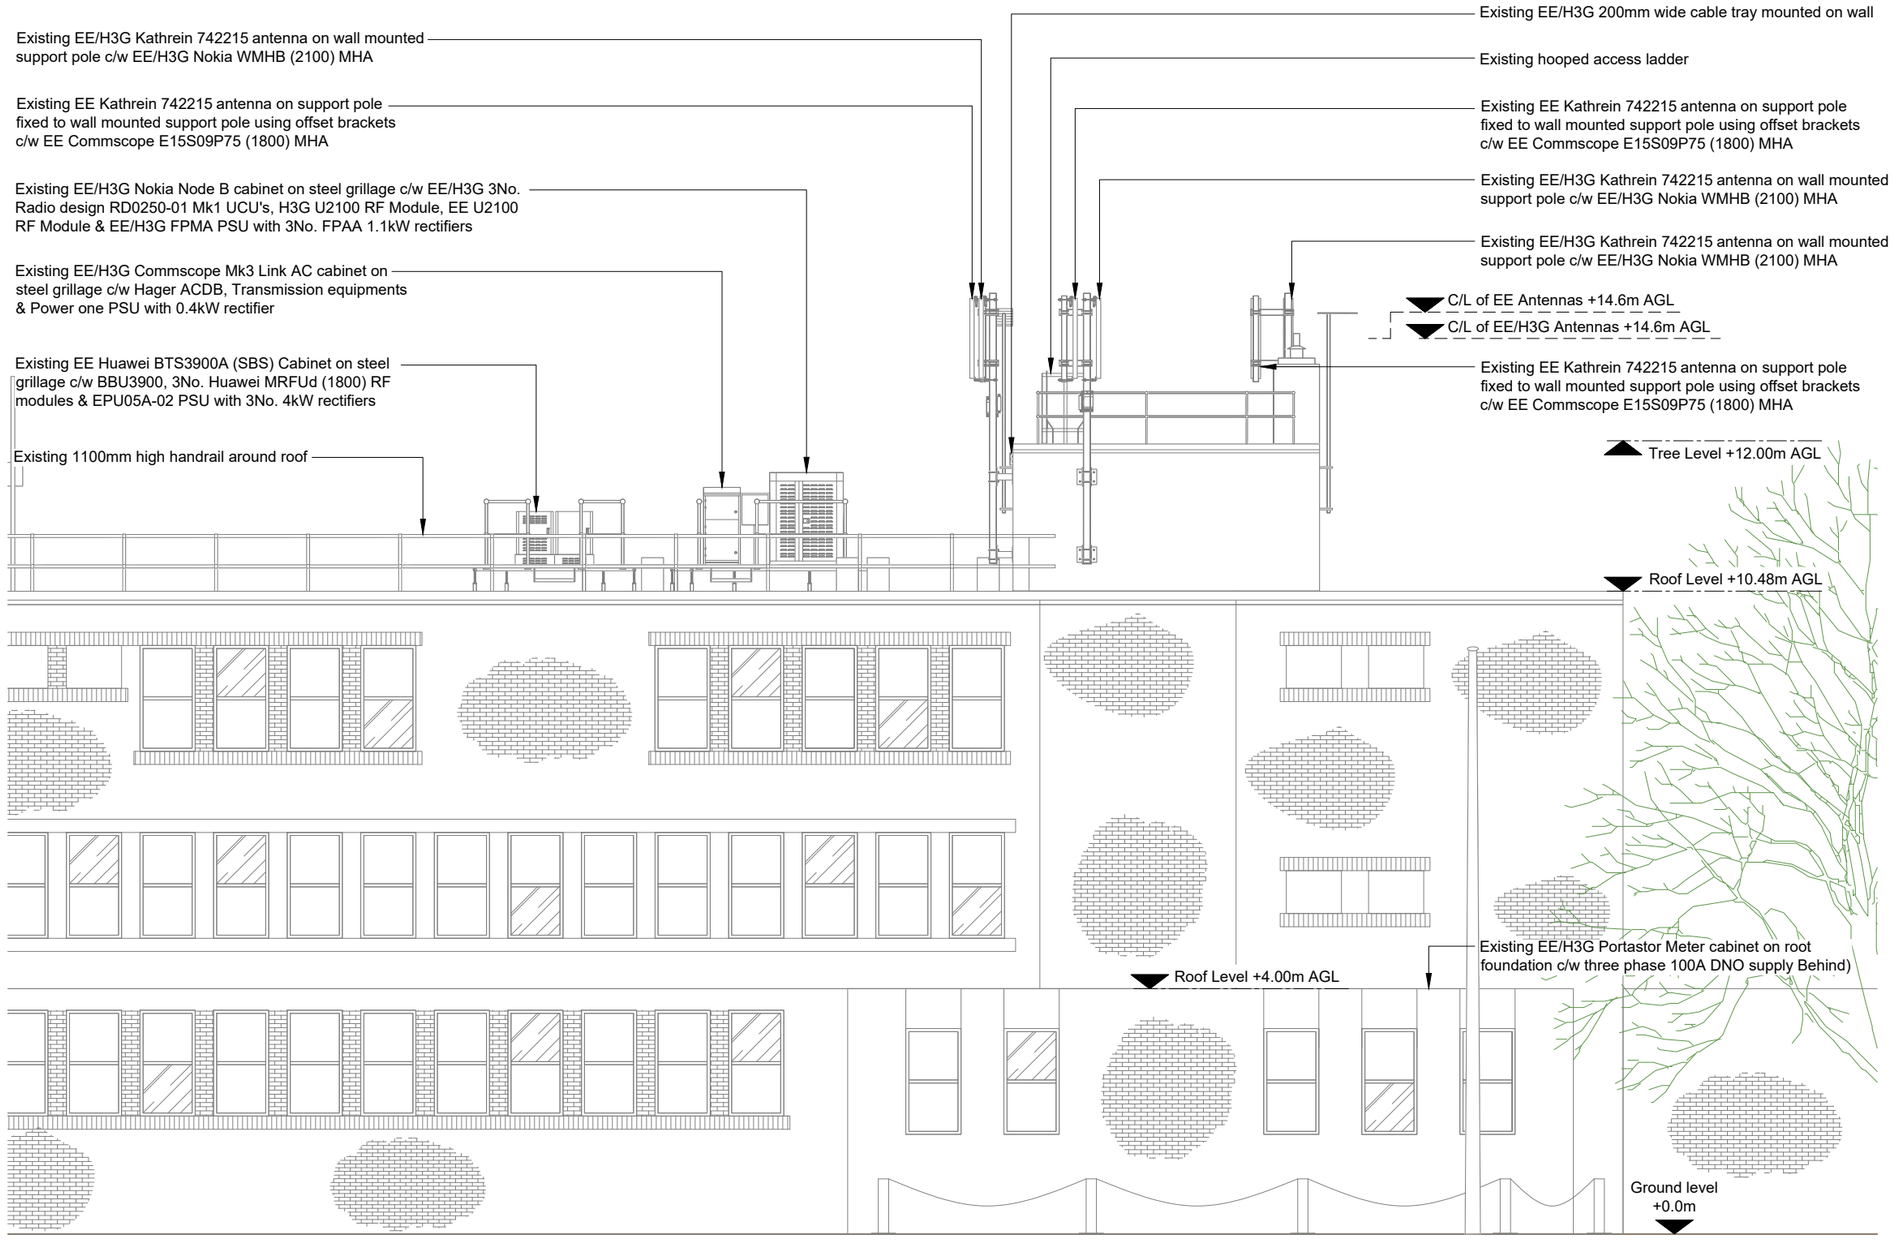

EXISTING SITE ELEVATION A

0 1:100 2m 4

100mm 50mm 10mm

NOTES:

1. ALL DIMENSIONS IN MM UNLESS OTHERWISE NOTED.

Master:	MBNL / EE / H3G:	Project:	Purpose of Issue:	Issue:
M001	EE	Vendor Swap	General Arrangement	A

Date:	28/03/2025
Drawn:	R.Raja
Checked:	D.Kingwell
Approved:	L.Napolitano

Revision / Upgrade Description: First Issue

EE Limited
1 Braham Street
London
United Kingdom
E1 8EE

telent

Site Name: HORSHAM POLICE STATION

Site ID: 940666

Address:
HORSHAM POLICE STATION
HURST ROAD
HORSHAM
WEST SUSSEX
RH12 2DJ

Title: 200 EXISTING SITE ELEVATION A

Project: VENDOR SWAP

Purpose of Issue: GENERAL ARRANGEMENT

EE Cell ID:	MBNL Cell ID:	3UK Cell ID:
51765	HSM003	RH0298

Master Drawing No: HSM003_51765_RH0298_EE_VS_GAD_A

Issue: A

v3.0