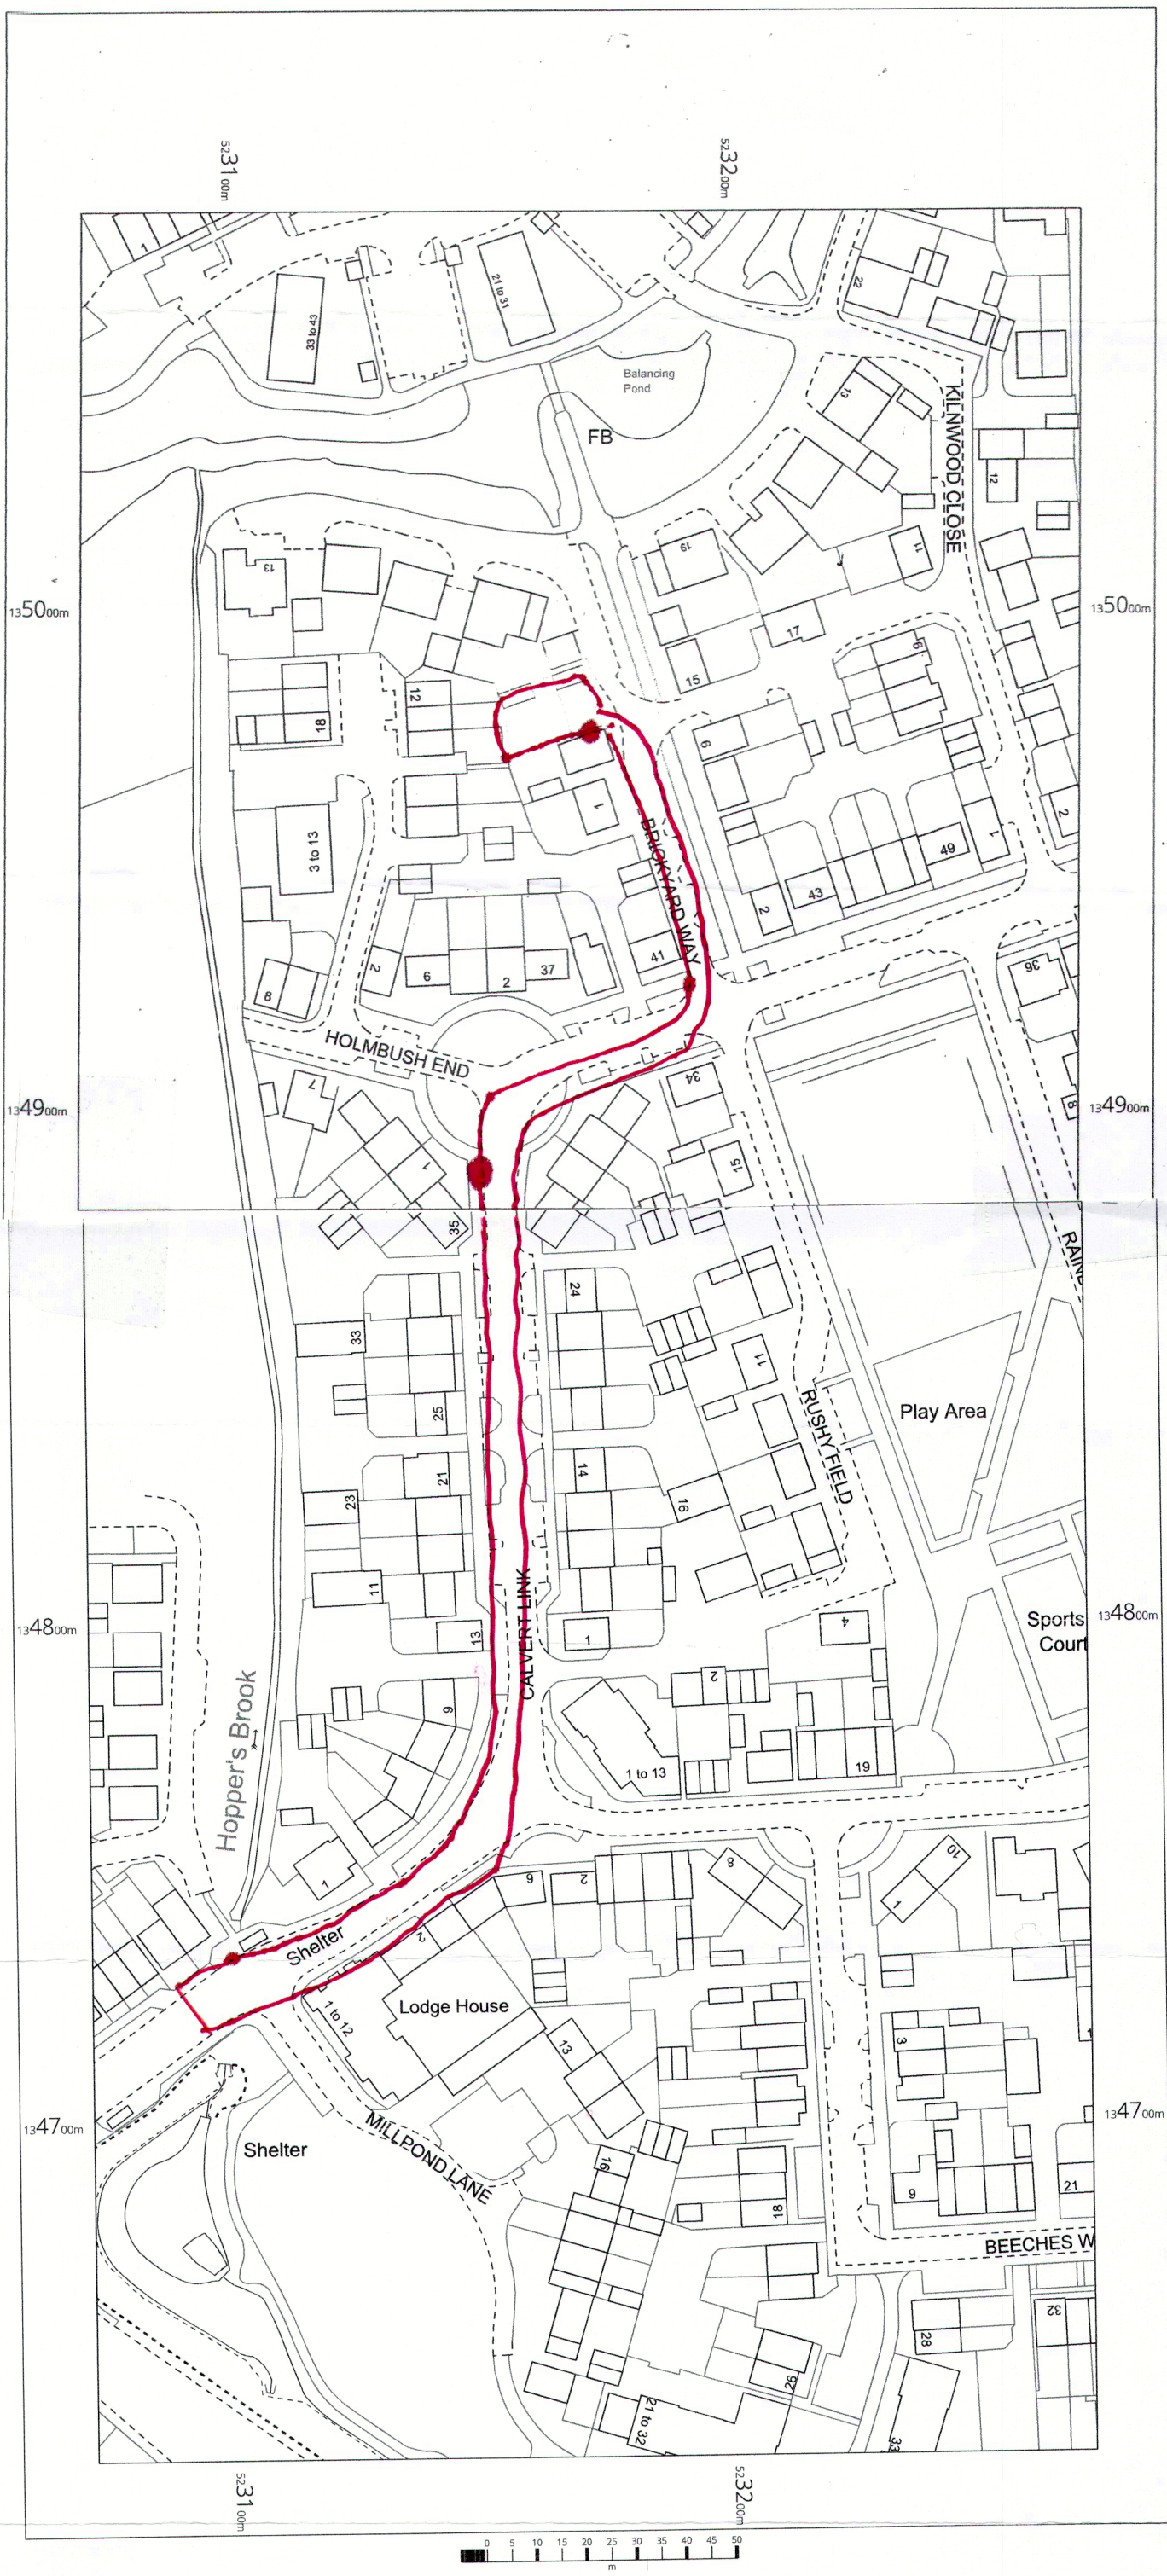


N

OS MasterMap 1250/2500/10000 scale
Monday, January 8, 2024, ID: CM-01142917
www.centremapslive.co.uk

1:1250 scale print at A4, Centre: 523172 E, 134759 N

©Crown Copyright Ordnance Survey. Licence no. AC0000849896

Ordnance Survey Licensed Data