

EXISTING SOUTH WEST ELEVATION

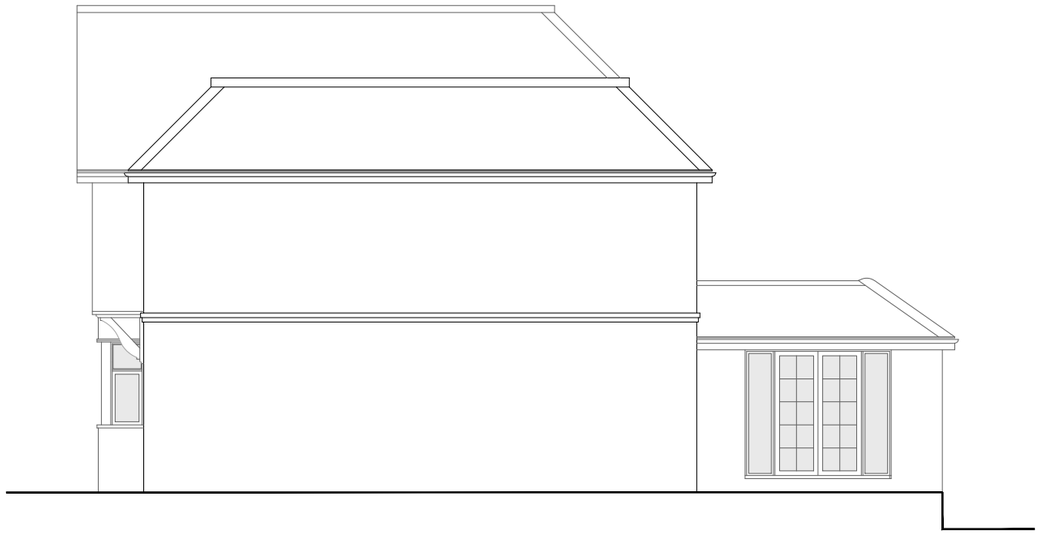

EXISTING SOUTH EAST ELEVATION



EXISTING NORTH EAST ELEVATION



EXISTING NORTH WEST ELEVATION

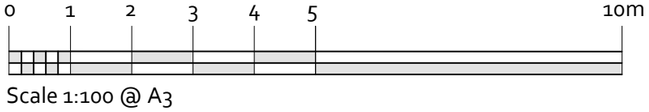

Scale 1:100 @ A3

DO NOT SCALE FROM DRAWING

© The Copyright of this drawing remains the author and is not to be reproduced without written approval.

For all specialist work, see relevant drawings.

The Contractor is to check all dimensions on site and report any discrepancies, errors and omissions.

Rev.	Description	Date	Chkd.
-	First issue	21.01.24	SB

Client :
Mr & Mrs Hutchinson

Project :
Proposed Alterations at
80 Hurst Road
Horsham

Drawing Title :
Existing Elevations

Drawn By : SB
Checked : SB
Date : Jan 2024
Scale : 1:100 (A3)

Drawing No : 023/SK03
Rev: P1