
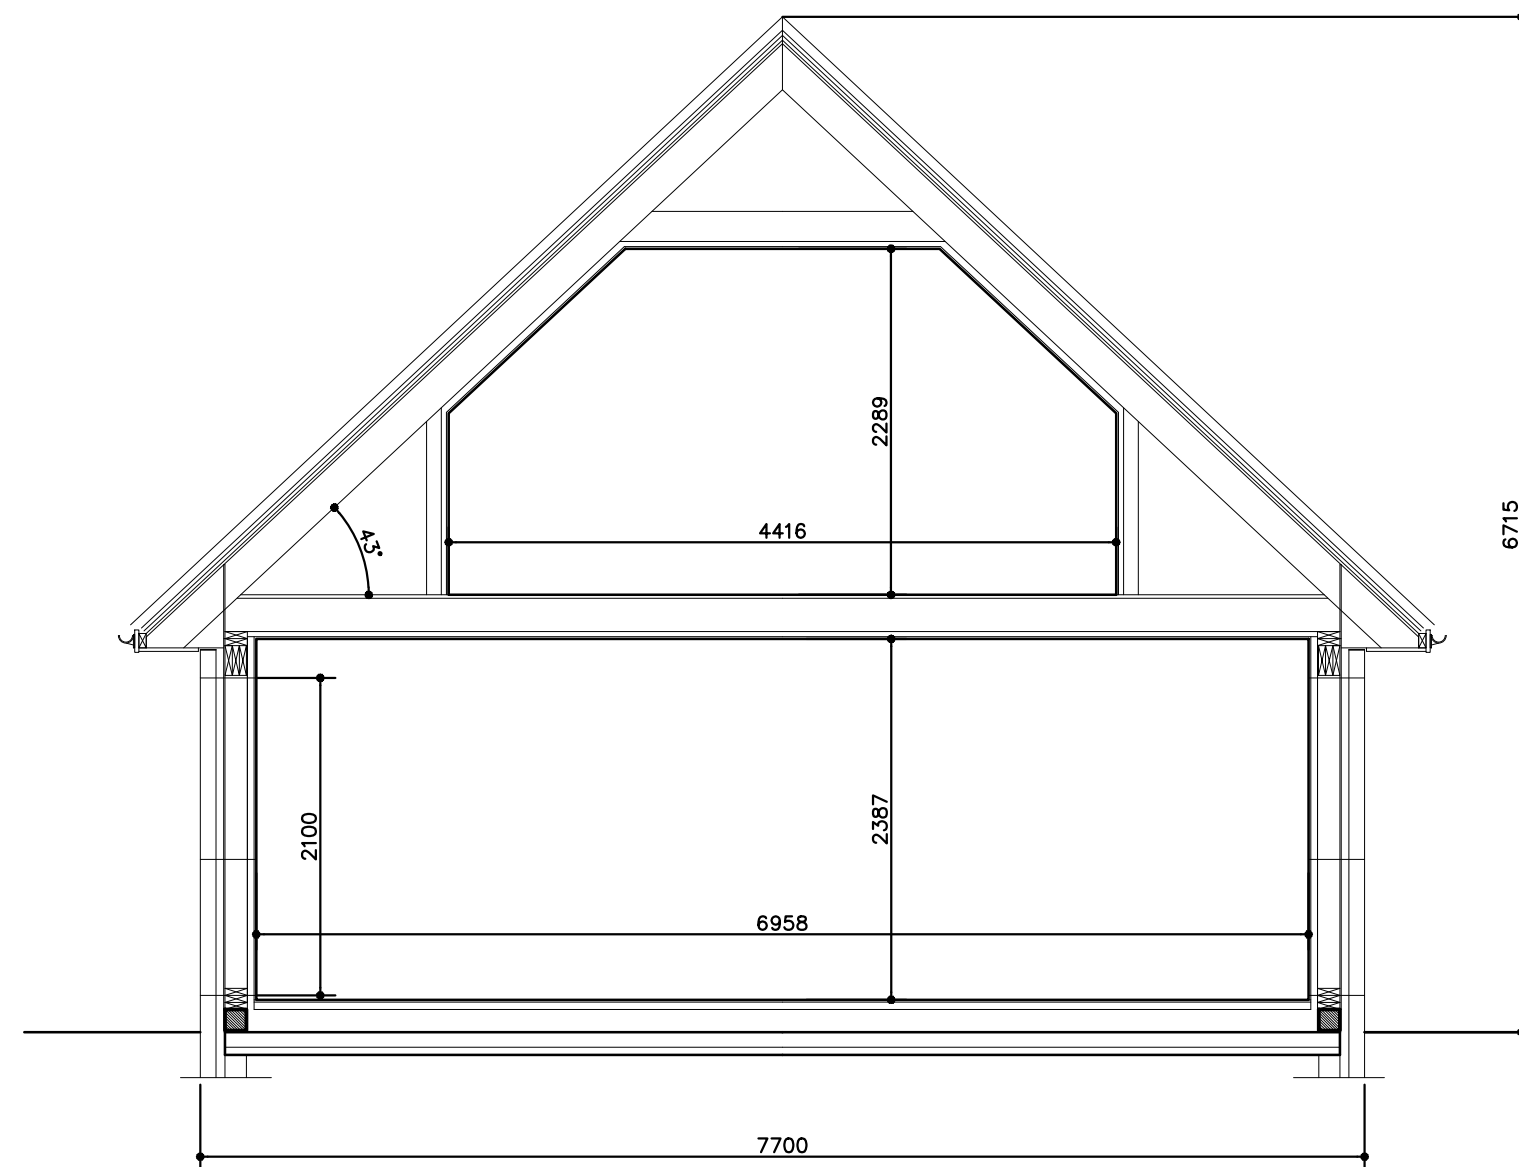


© COPYRIGHT IN THIS DRAWING AND WORK EXECUTED IS AND REMAINS THE PROPERTY OF SCANDIA-HUS LIMITED AND OR ITS SUBSIDIARIES IN ACCORDANCE WITH THE PROVISIONS OF THE COPYRIGHT ACT. PERMISSION TO PRODUCE COPIES OR MODIFIED DRAWINGS IN WHOLE OR IN PART FOR ANY PURPOSE SHOULD BE OBTAINED FROM SCANDIA-HUS LIMITED & ANY SUCH REPRODUCTIONS SHOULD INCLUDE THIS & THE FOREGOING STATEMENT

[illegible]

OUTLINE SECTION A- A

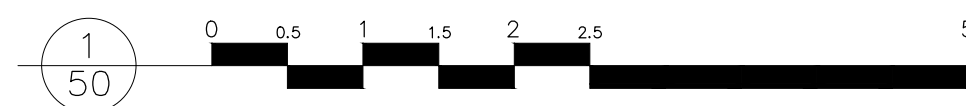

scandiahus

SCANDIA-HUS BUSINESS PARK,
FELCOURT ROAD, FELCOURT, EAST GRINSTEAD,
WEST SUSSEX, RH19 2LP : TEL 01342 838060

FOR
MRS CHRISTINE WELLS

SITE
land adj. to Cherry Tree
Cottage, Pickhurst Lane,
Pulborough, W/S RH20 1DA

TITLE

PROPOSED DWELLING
OUTLINE SECTION

C/No. 307452	O/No.	SCALE 1: 50 @A2
DRAWN JW		DRAWING NUMBER 05
DATE 9/3/26		
		REV