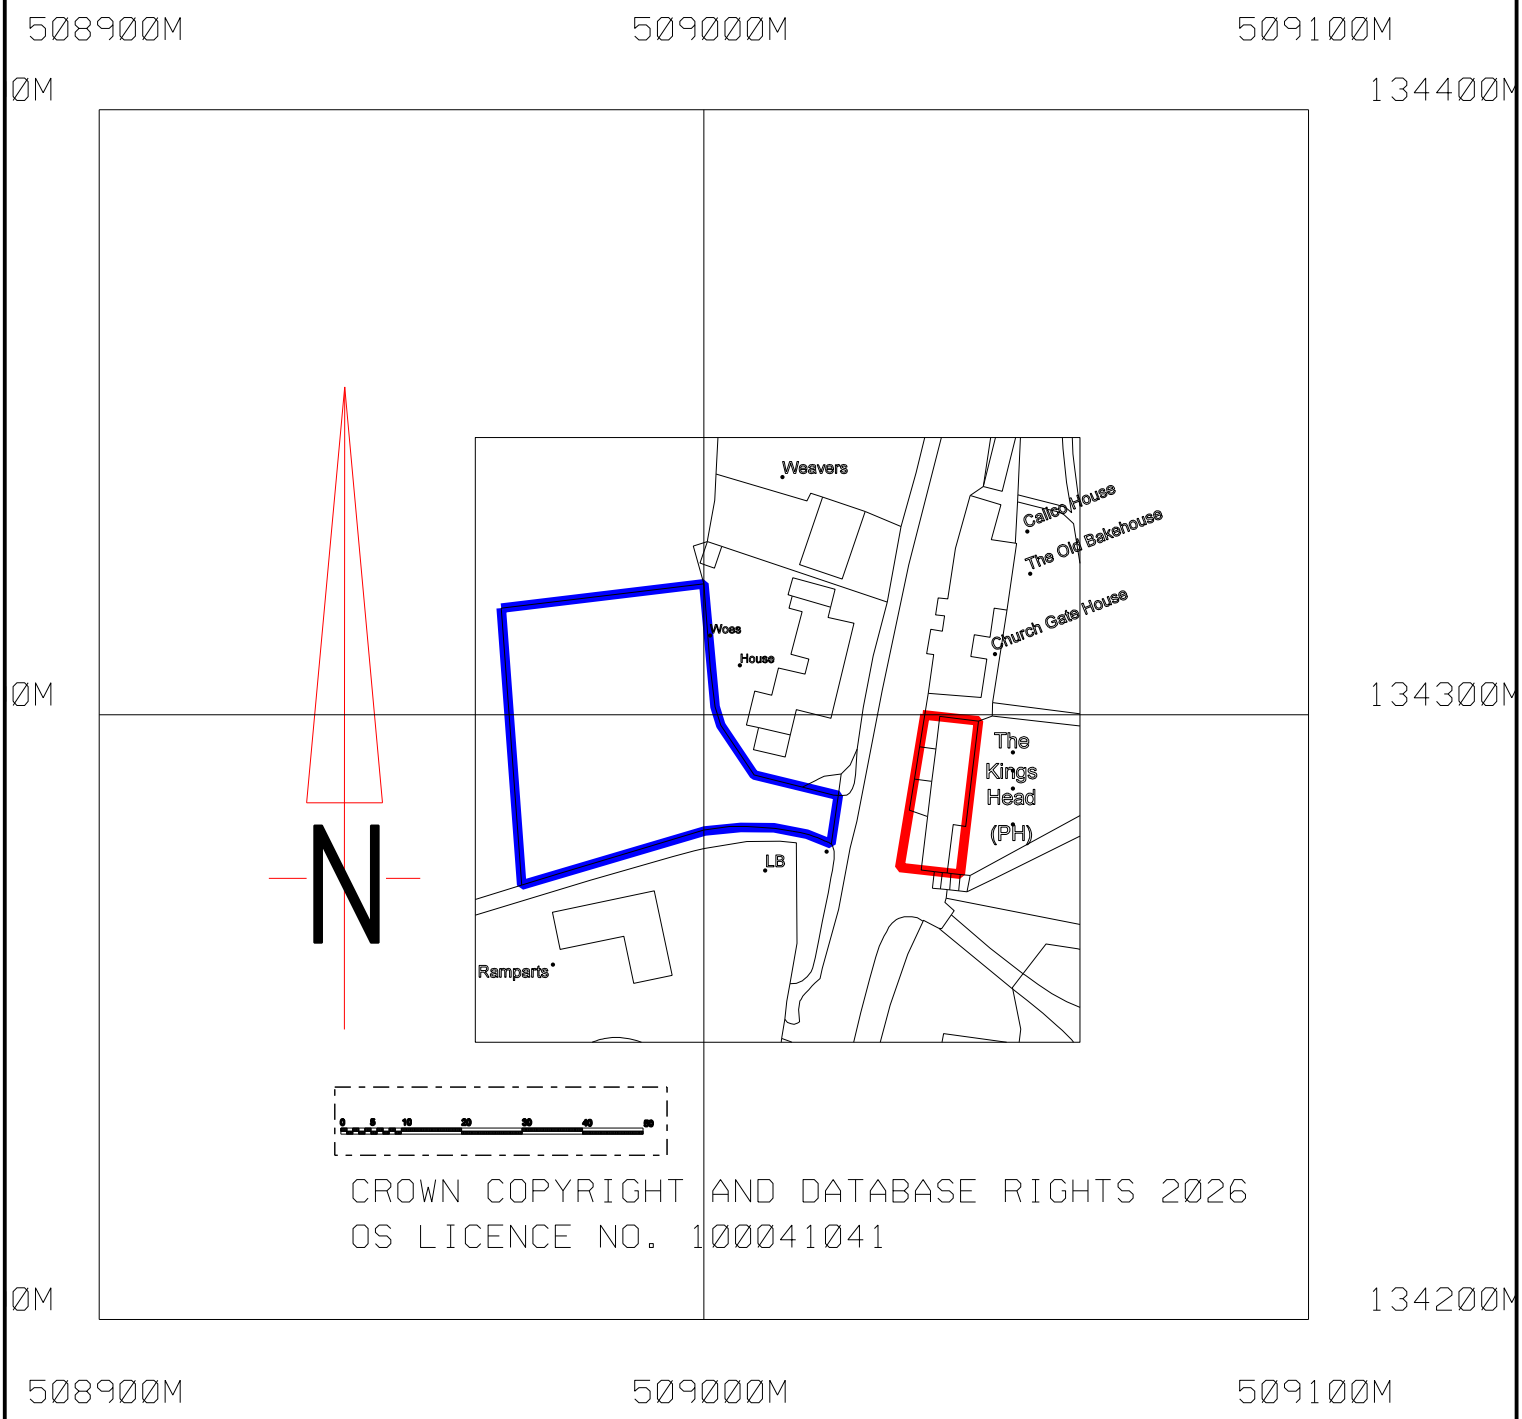


All dimensions to be checked on site before work commences.
Figured dimensions to be taken in preference to scaled dimensions.
If in doubt please ask.

Copyright reserved.

Client
David Cooper Racing Ltd

Title
Location Plan

Scale
1:1250 @ A4

Date
May 2026

Drawn

Project
Alterations & Refurbishment of The King's Head Church Street Rudgwick, W. Sussex RH12 3EB.

Job No
26001

Drawing No
50

Rev

HHB Consultants
Architecture ♦ Project Management
Interior Design ♦ Space Planning
Landscape Design

3 Charlton Park, Wantage, Oxfordshire OX12 8HH, U.K.
M: +44(0)7761 887751 (UK) +233(0)502 079971 (Ghana)
E: graham.barnes@hhbconsultants.co.uk