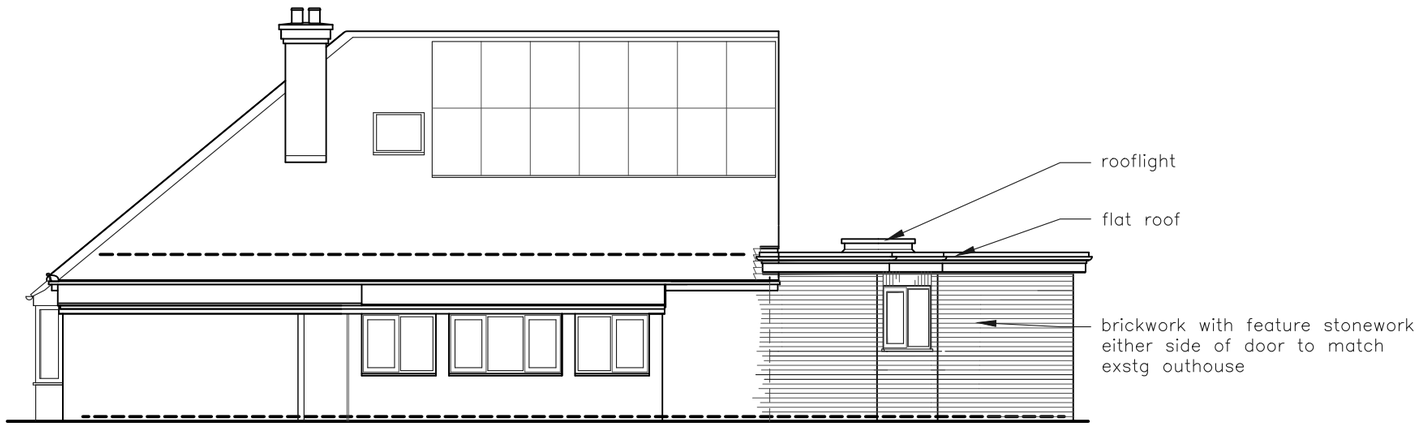

side elevation - faces south

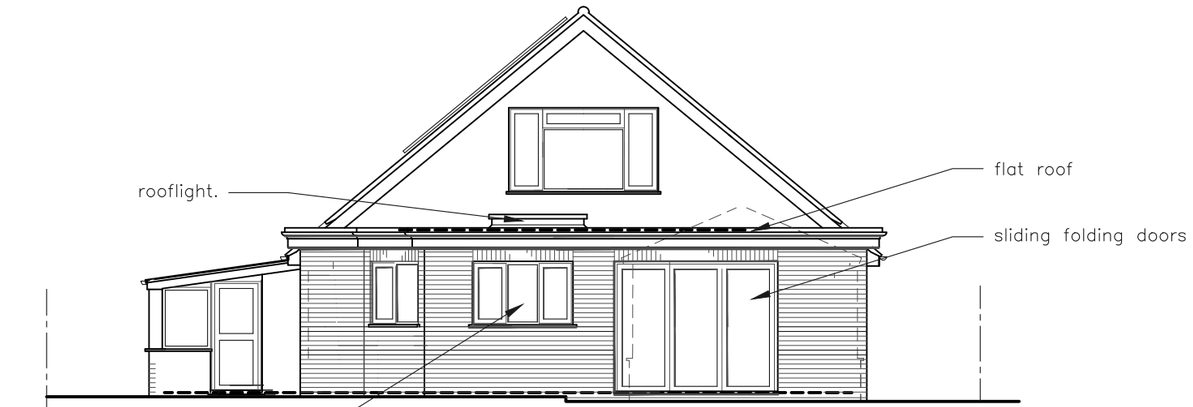

rear elevation - faces east

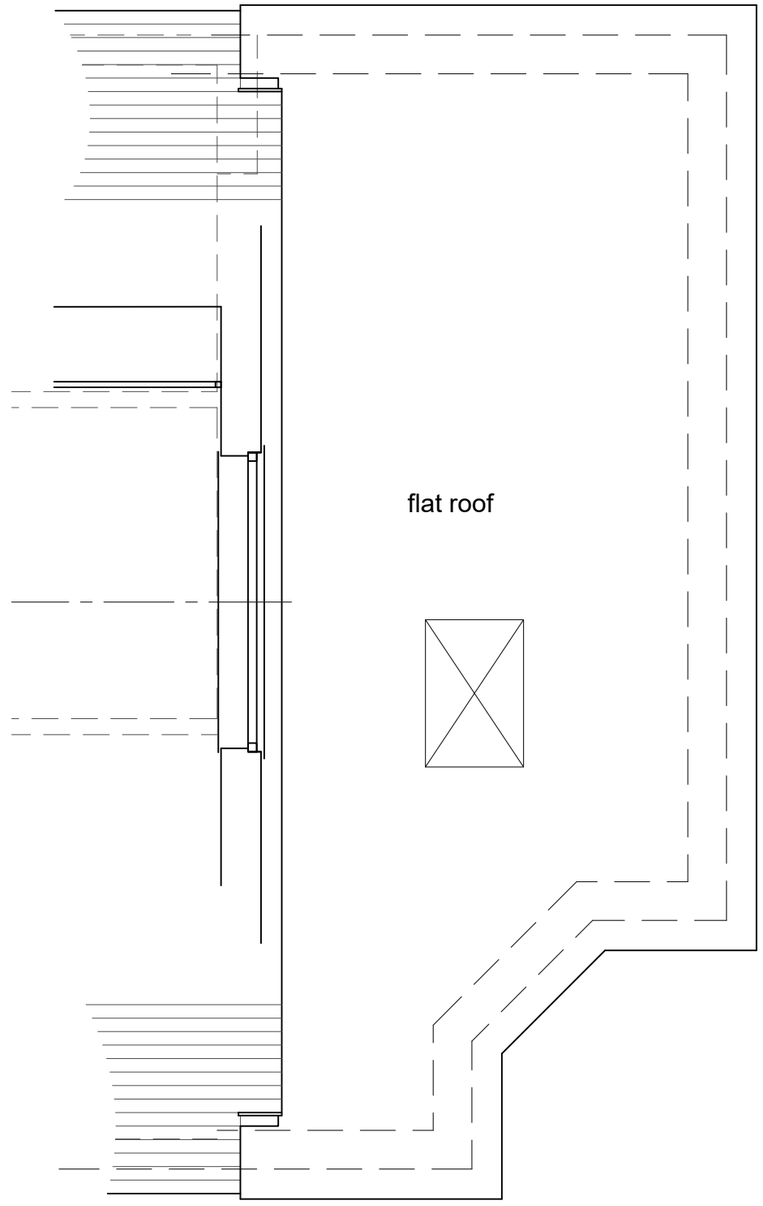

roof plan (rear only)
1:50

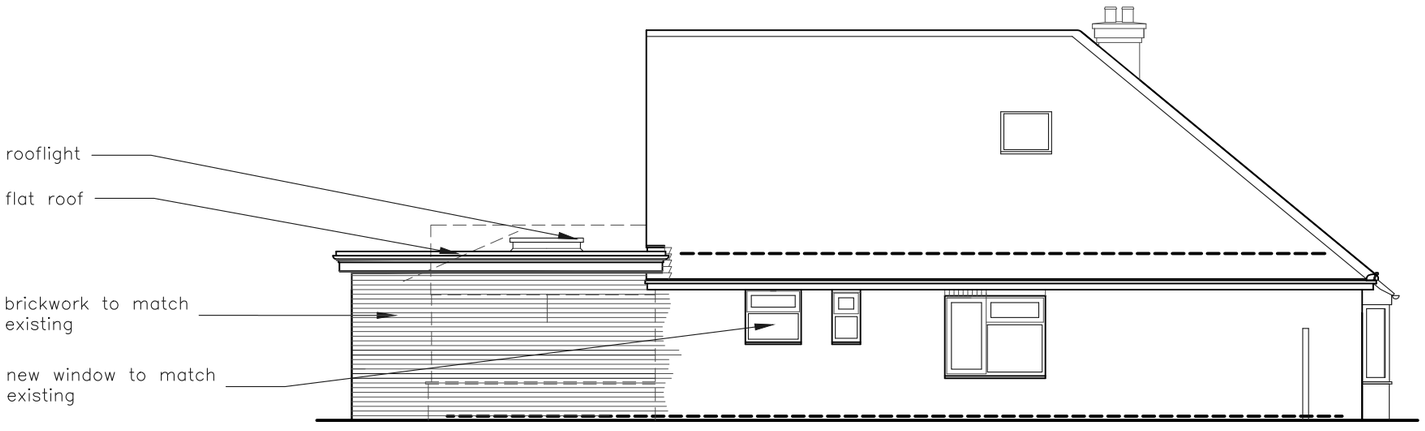

side elevation - faces north

elevations
1:100

0 1 5 10

1:50

0 1.0 2.0 5.0

MARK E SIMM
B A (Hons) Dip. Arch ARB R I B A
M: 0797 110 2267 E: horshamarchitect@gmail.com

Project : Extension & alterations to:
76 Pondtail Road,
Horsham, RH12 5HR

Title: Proposed Elevations and roof plan

Scale: as shown@ A3

Date: Mar 2024

Drwg No:
PL14