## Key:

1. Planning Application DC/24/0466
2. Planning Application DC/24/0694
3. Proposed Extension DC/24/1076
4. Existing Storage
5. Existing Access Road
6. Existing Vegetation to be retain
7. Existing Fence
8. Woodland
9. Neighbour's Property

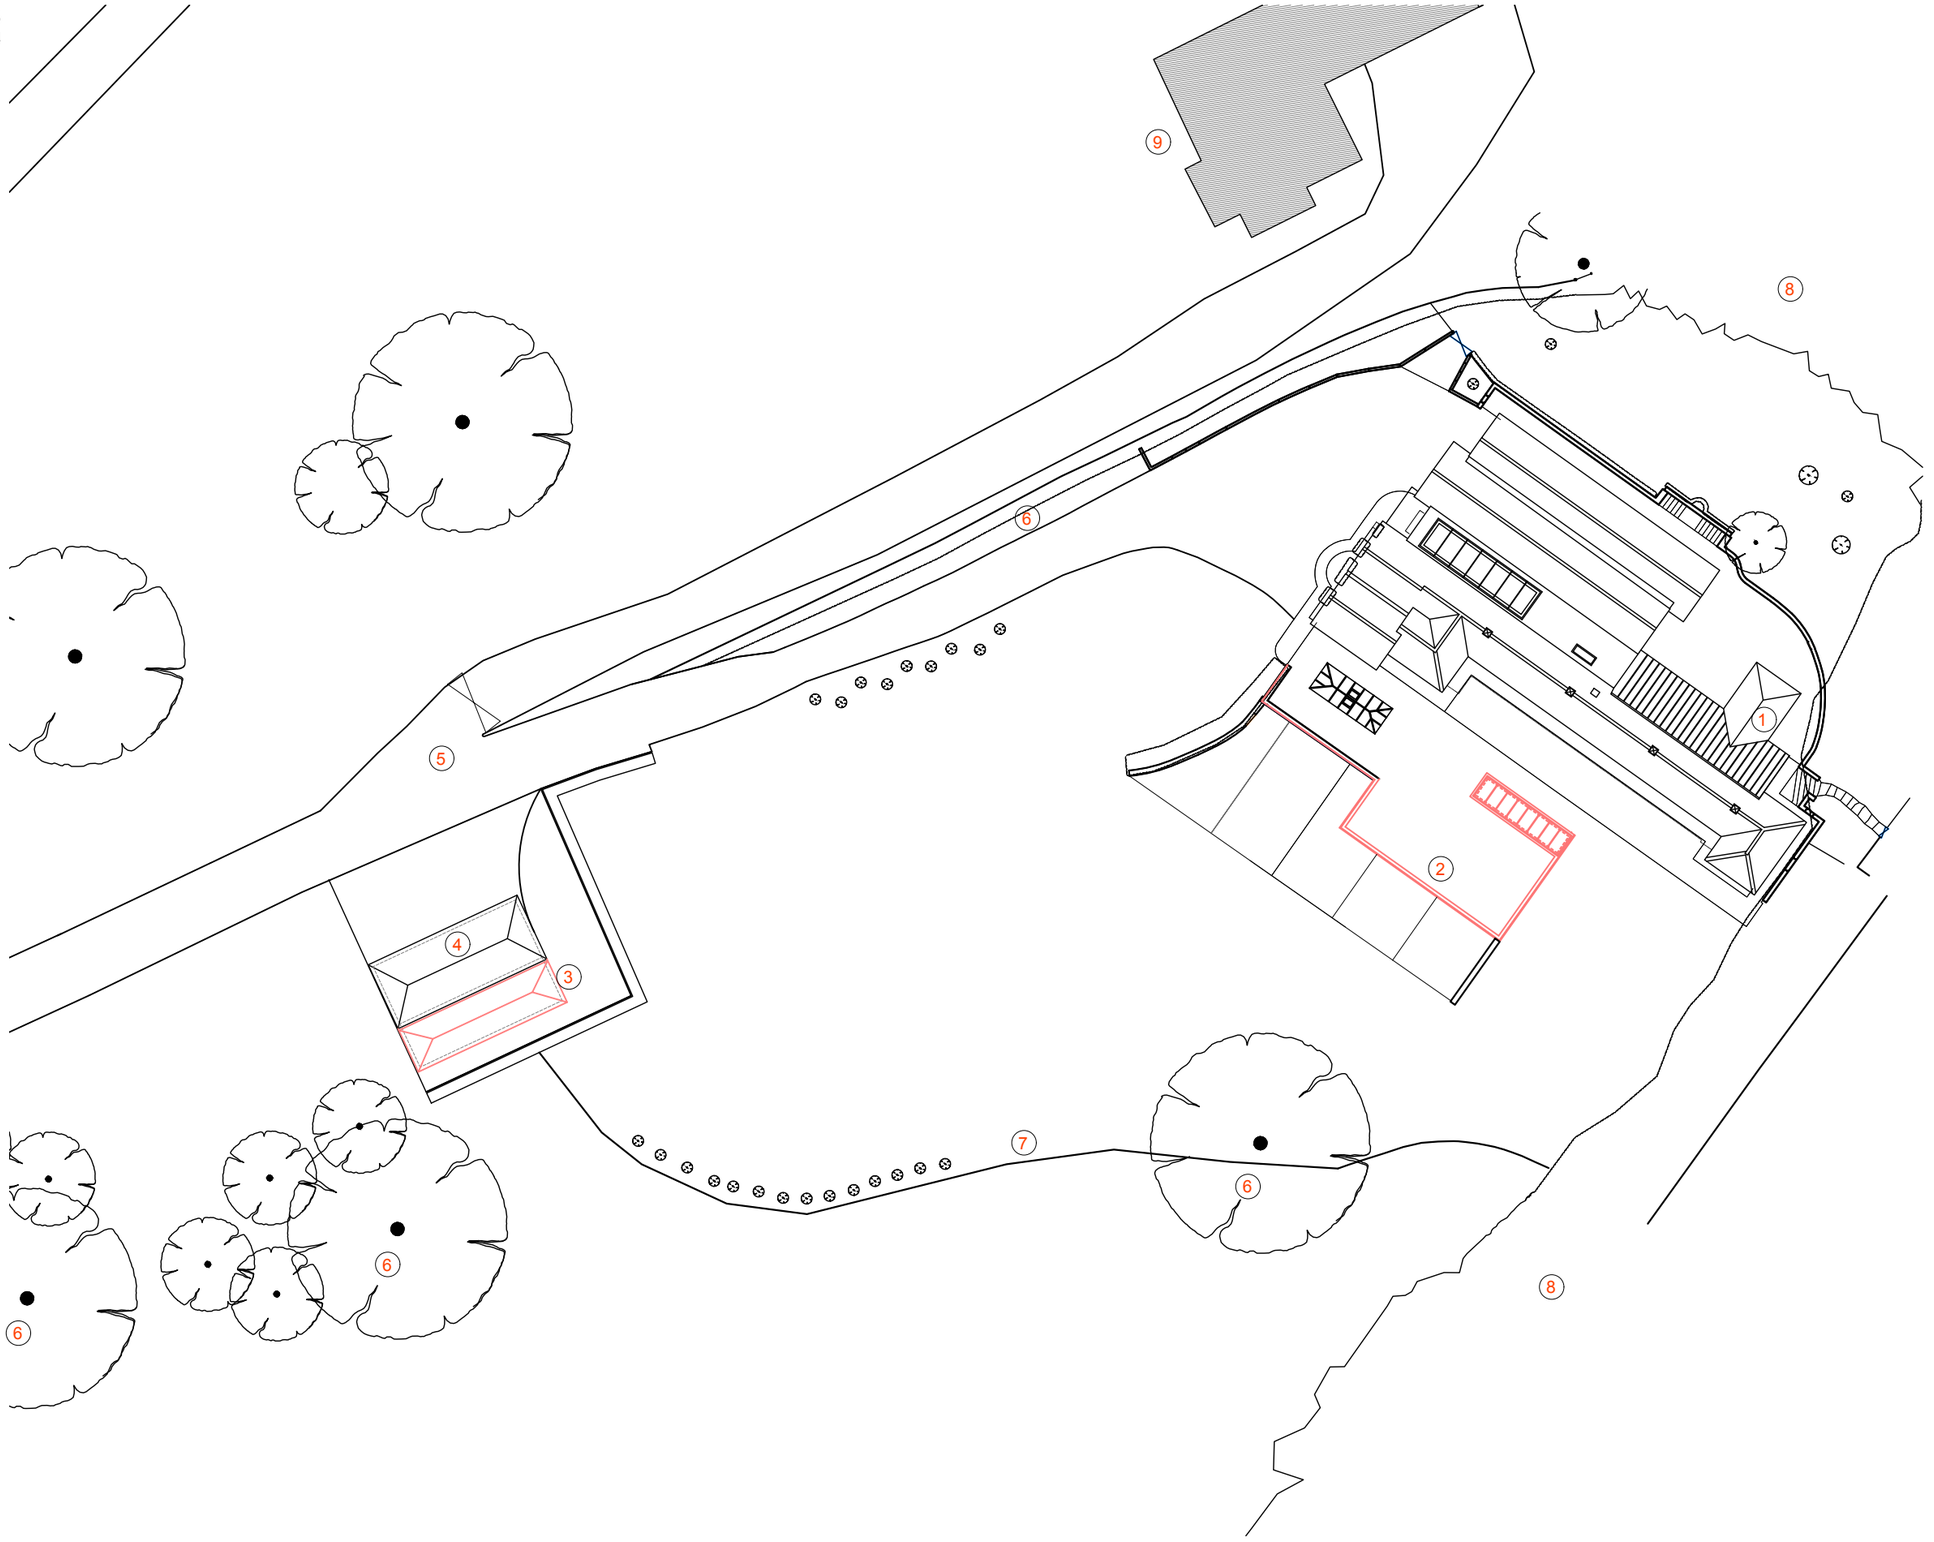


0 10 20 30 40 50

PHYSICAL SCALE IN METRES 1:500

1 Site Plan as Proposed
Scale: 1:500

**Notes**
This drawing has been prepared for the purpose of gaining planning permission only and does not purport to be a working or contractual drawing and should not be used for any building or contractual purposes.
This drawing has been prepared based on survey drawings and information prepared by others.
All dimensions and levels on all drawings must be checked and verified on site before commencement of works.

**© Copyright**
This drawing is the property of James Wells Architects / James Wells Commercial Architects. No disclosure or copy of it may be made without the written permission of James Wells Architects.

Proposed
Existing

N

Revisions

| Date | Rev | Details |
|---|---|---|
| 22/03/2024 | / | Issued for Planning |
| 02/05/2024 | A | Issued for Planning |
| 16/07/2024 | B | Issued for Planning |

JW/A
James Wells Architects
Sussex House, 12 Crane Street,
Chichester, West Sussex, PO19 1LJ
**T: 01243 940020**
**E:** admn@jameswellsarchitects.co.uk

Project Title & Address
**Stable House**
Horsham
RH13 0BF

Drawing Title
**Site Plan**
as Proposed

| Scale | Creation Date | Status |
|---|---|---|
| 1:500@A3 | Mar 2024 | **PLAN** |
| **Project No.** | **Drawing No.** | **Revision** |
| **671** | **103** | **B** |