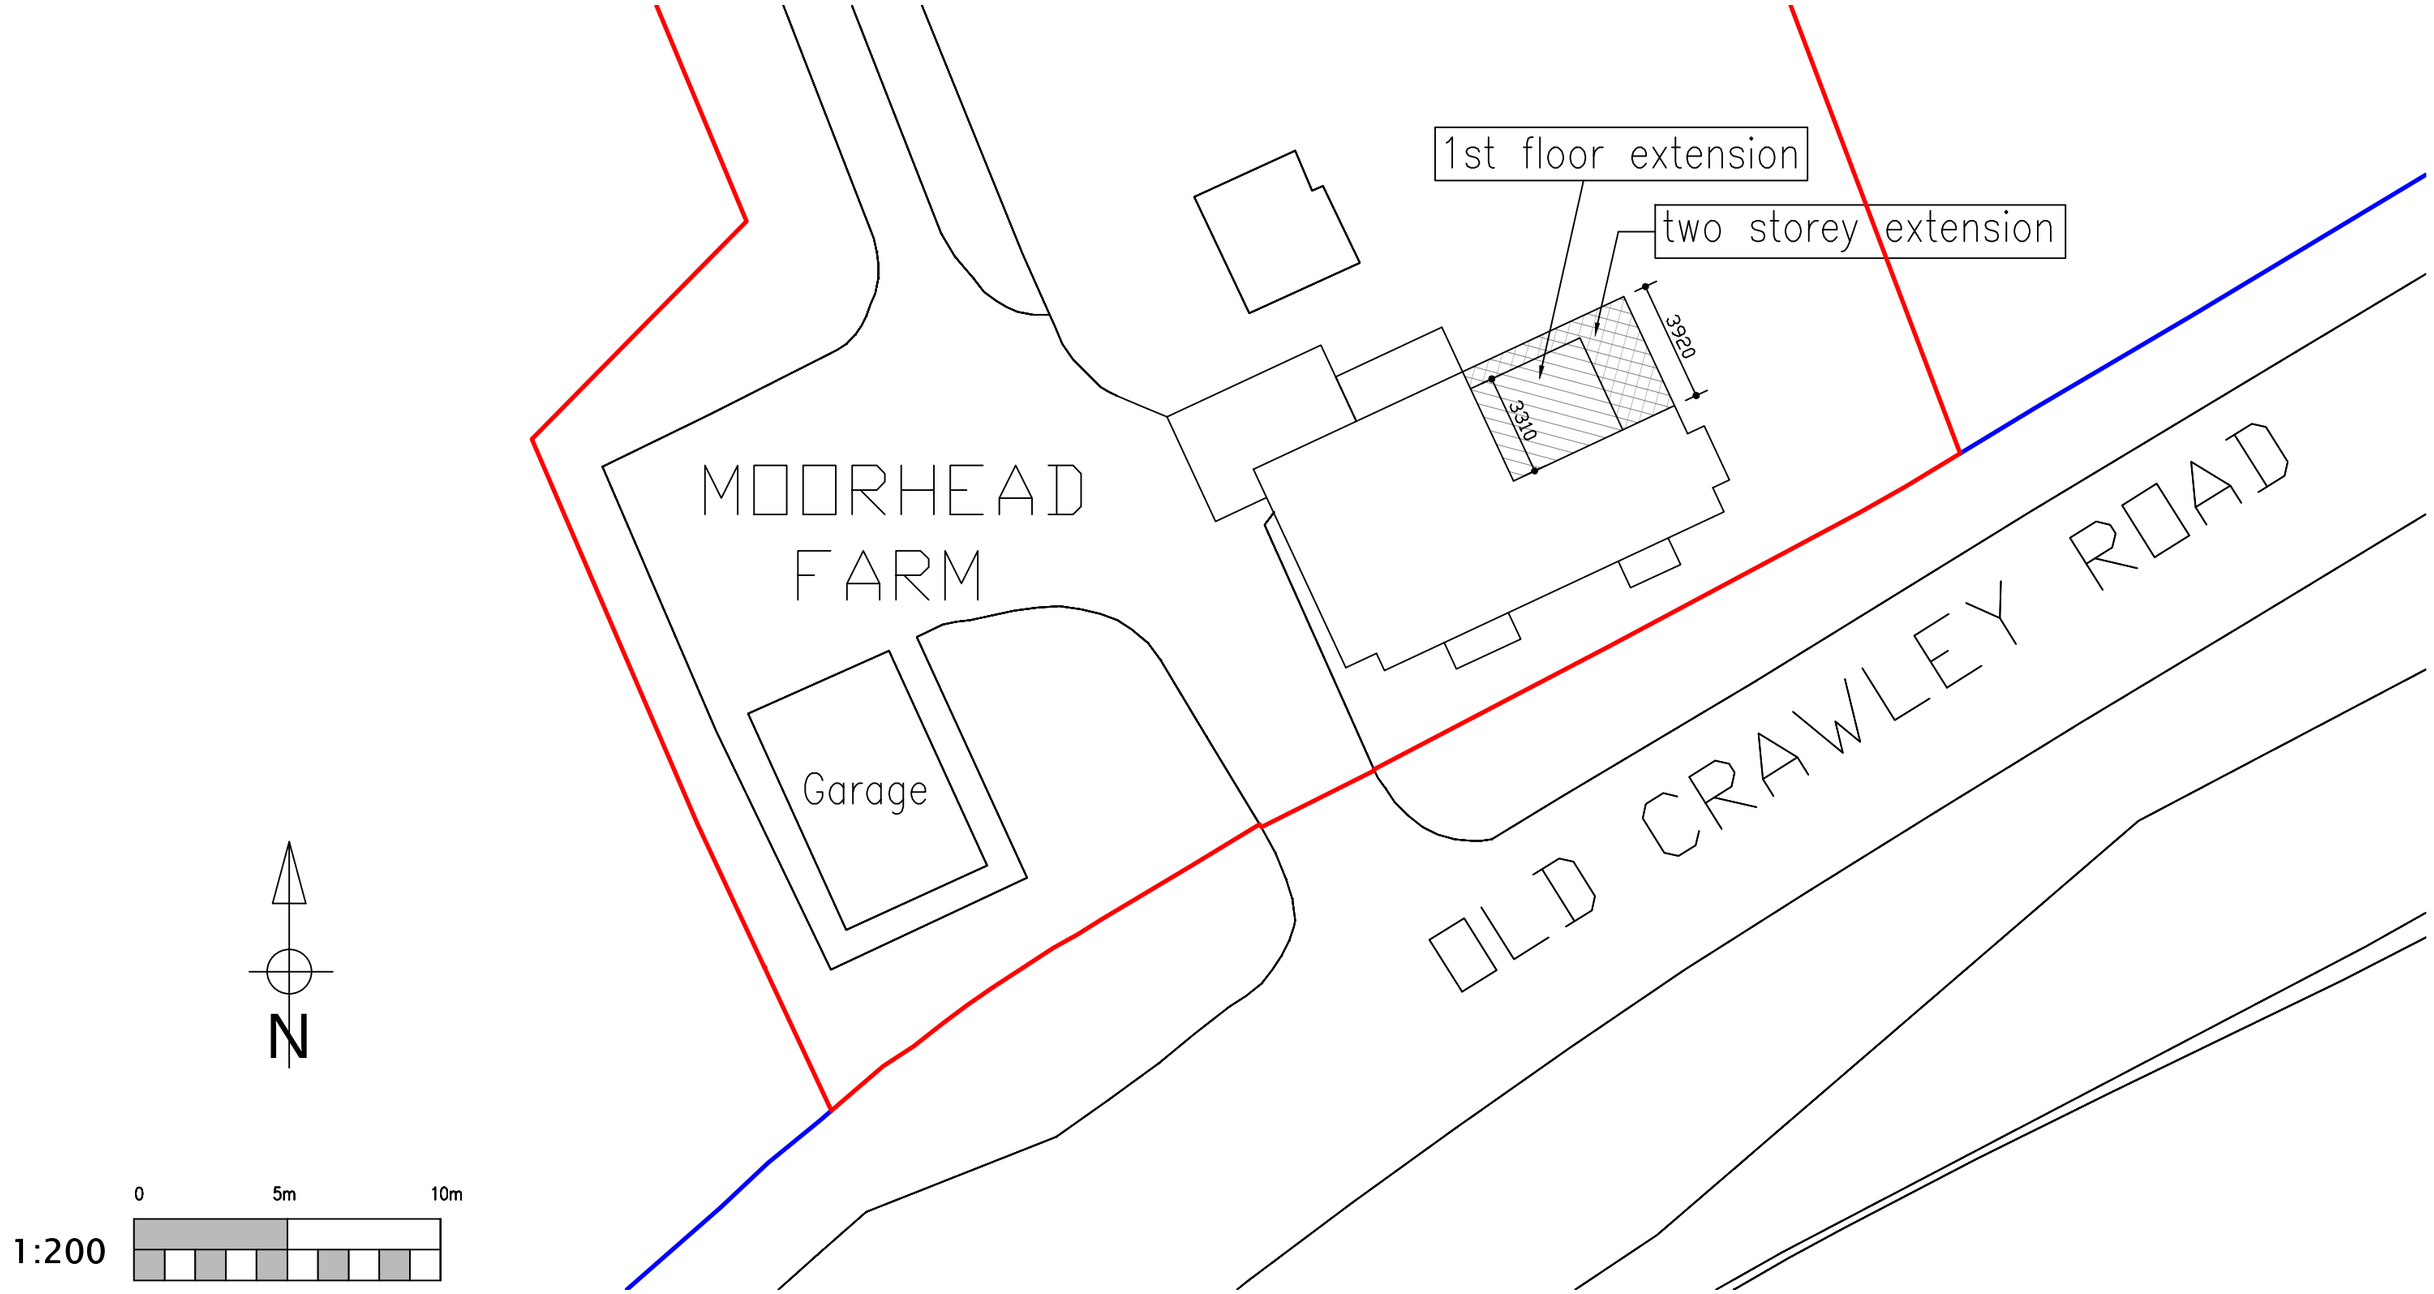

Block Plan 1:200

Carmichael Building Design Ltd.
Rosemary Cottage Pound Lane Mannings Heath
Horsham West Sussex RH13 6JL
t: 01403 252794

Client
Mrs Elizabeth Jackson

Project
Moorhead Farm
Old Crawley Road
Faygate
Horsham
RH12 4RU

Drawing Title
Block Plan

Sheet size A3
Scale 1:200

RevB Red line amended. Blue line added. 05.09.2024	
RevA Issued for PLANNING 17.08.2024	
Rev– Issued for comments 12.08.2024	
Drawing No. 23957	Rev. B