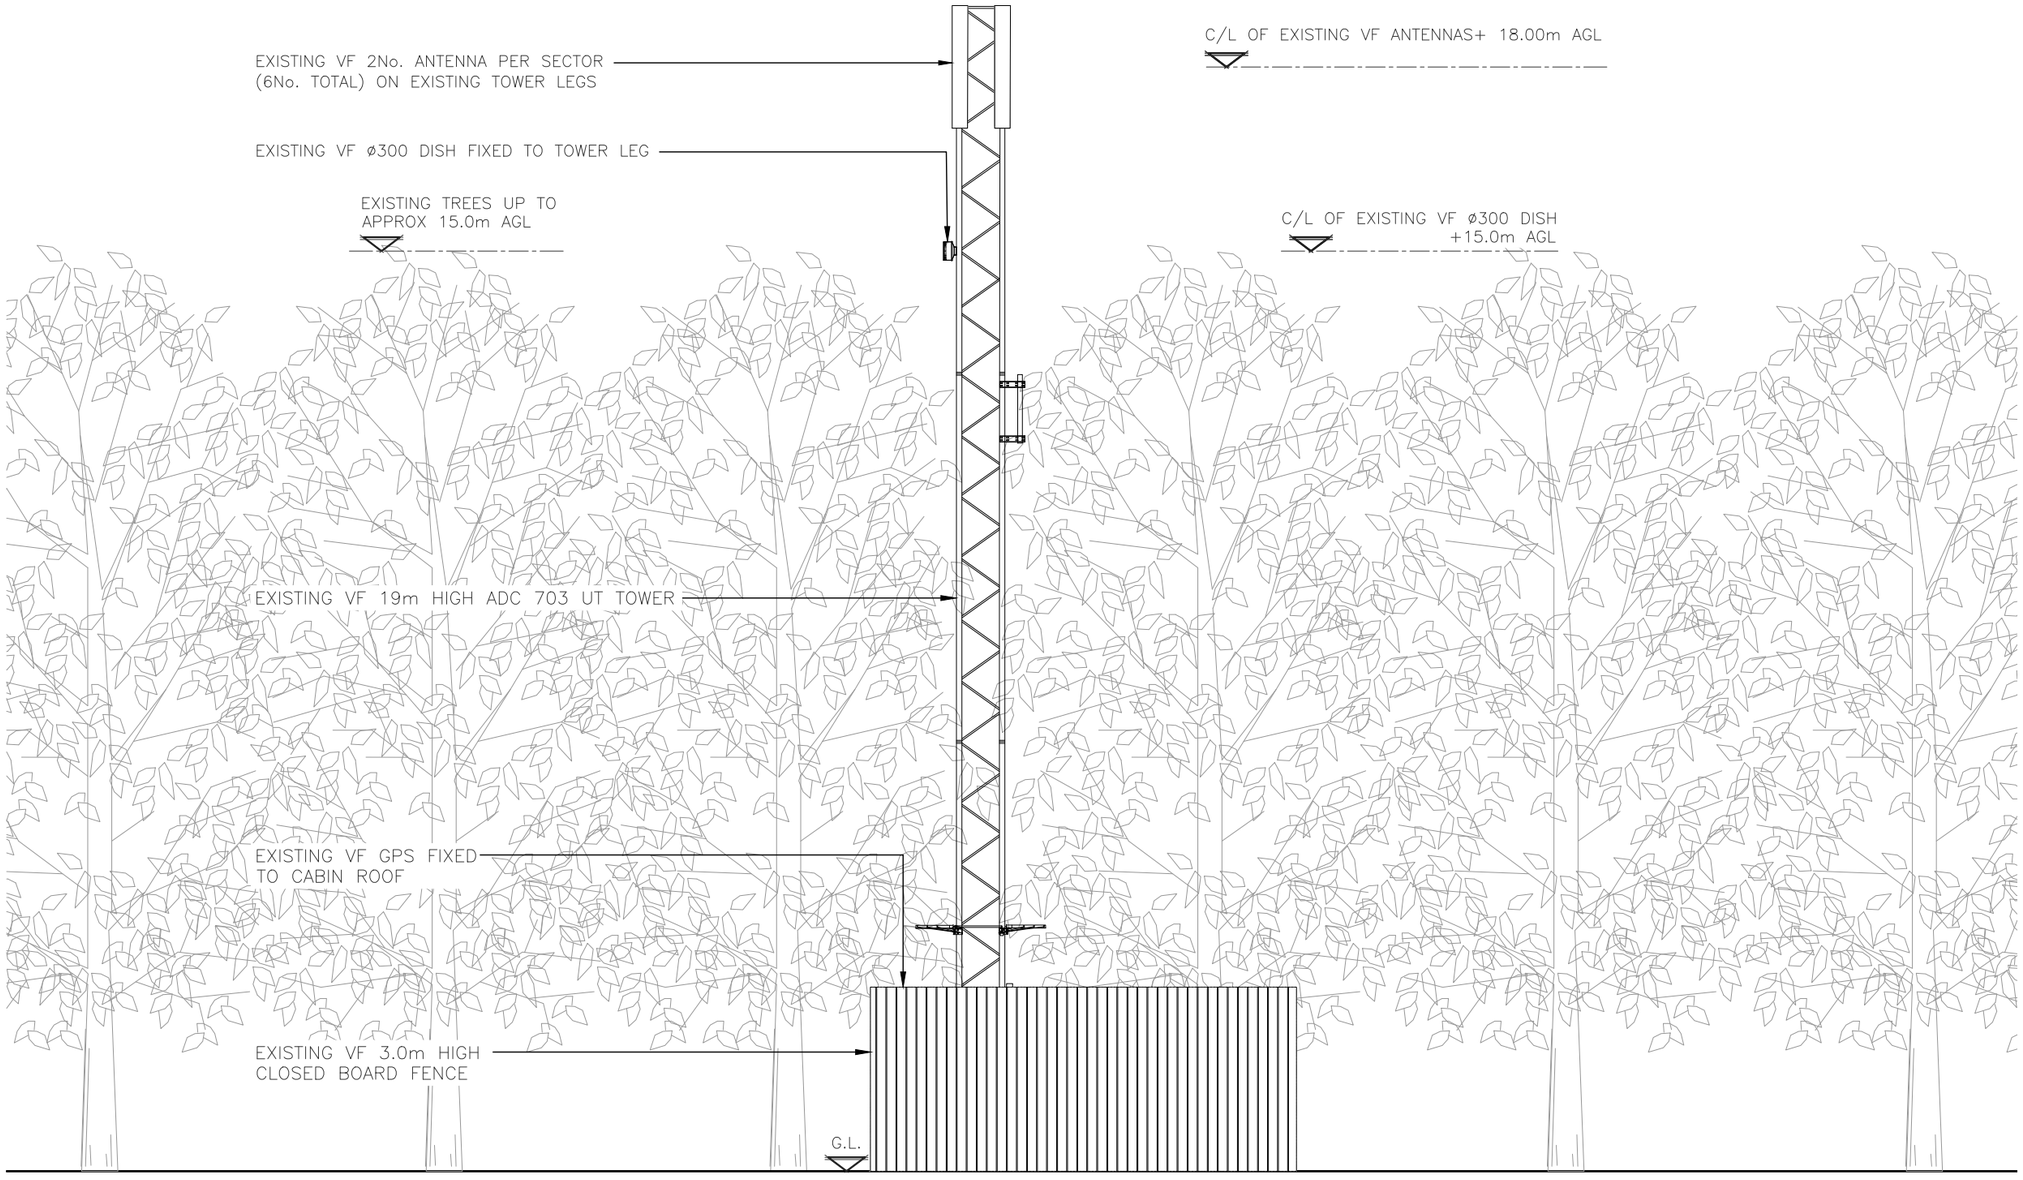


# EXISTING NORTH WEST ELEVATION

(1:100)

0 1 2 3 4 5m
1:100

ALL DIMENSIONS ARE IN mm UNLESS NOTED OTHERWISE

N.G.R | E: 504427 N: 118829

NOTES:

| REV | MODIFICATION | BY | CH | DATE |
|---|---|---|---|---|
| 1A | ISSUED FOR PLANNING | ALC | WD | 27.02.25 |


circet UK
Unit 27F-G, Hartlebury Trading Estate, Crown Lane, Hartlebury, Worcestershire, DY10 4JD

cornerstone


| Cell Name | Opt. |
|---|---|
| LAND OFF COOMBELANDS LANE | – |

Cell ID No

| CSID | ✓ VF | – N/A |
|---|---|---|
| 12318122 | 4645_20 | – |
| Project No. | – N/A | – N/A |
| – | – | – |

Site Address / Contact Details

COOMBELANDS LANE
PULBOROUGH
WEST SUSSEX
RH20 1AY

Drawing Title: EXISTING SITE ELEVATION

Purpose of issue: PLANNING — Dwg Rev: 1A

Drawing Number: 300

| Surveyed By: | Original Sheet Size: | Pack Issue: |
|---|---|---|
| UK AIRCOMMS | A3 | 1A |

| Drawn: | Date: | Checked: | Date: |
|---|---|---|---|
| ALC | 27.02.25 | WD | 27.02.25 |