


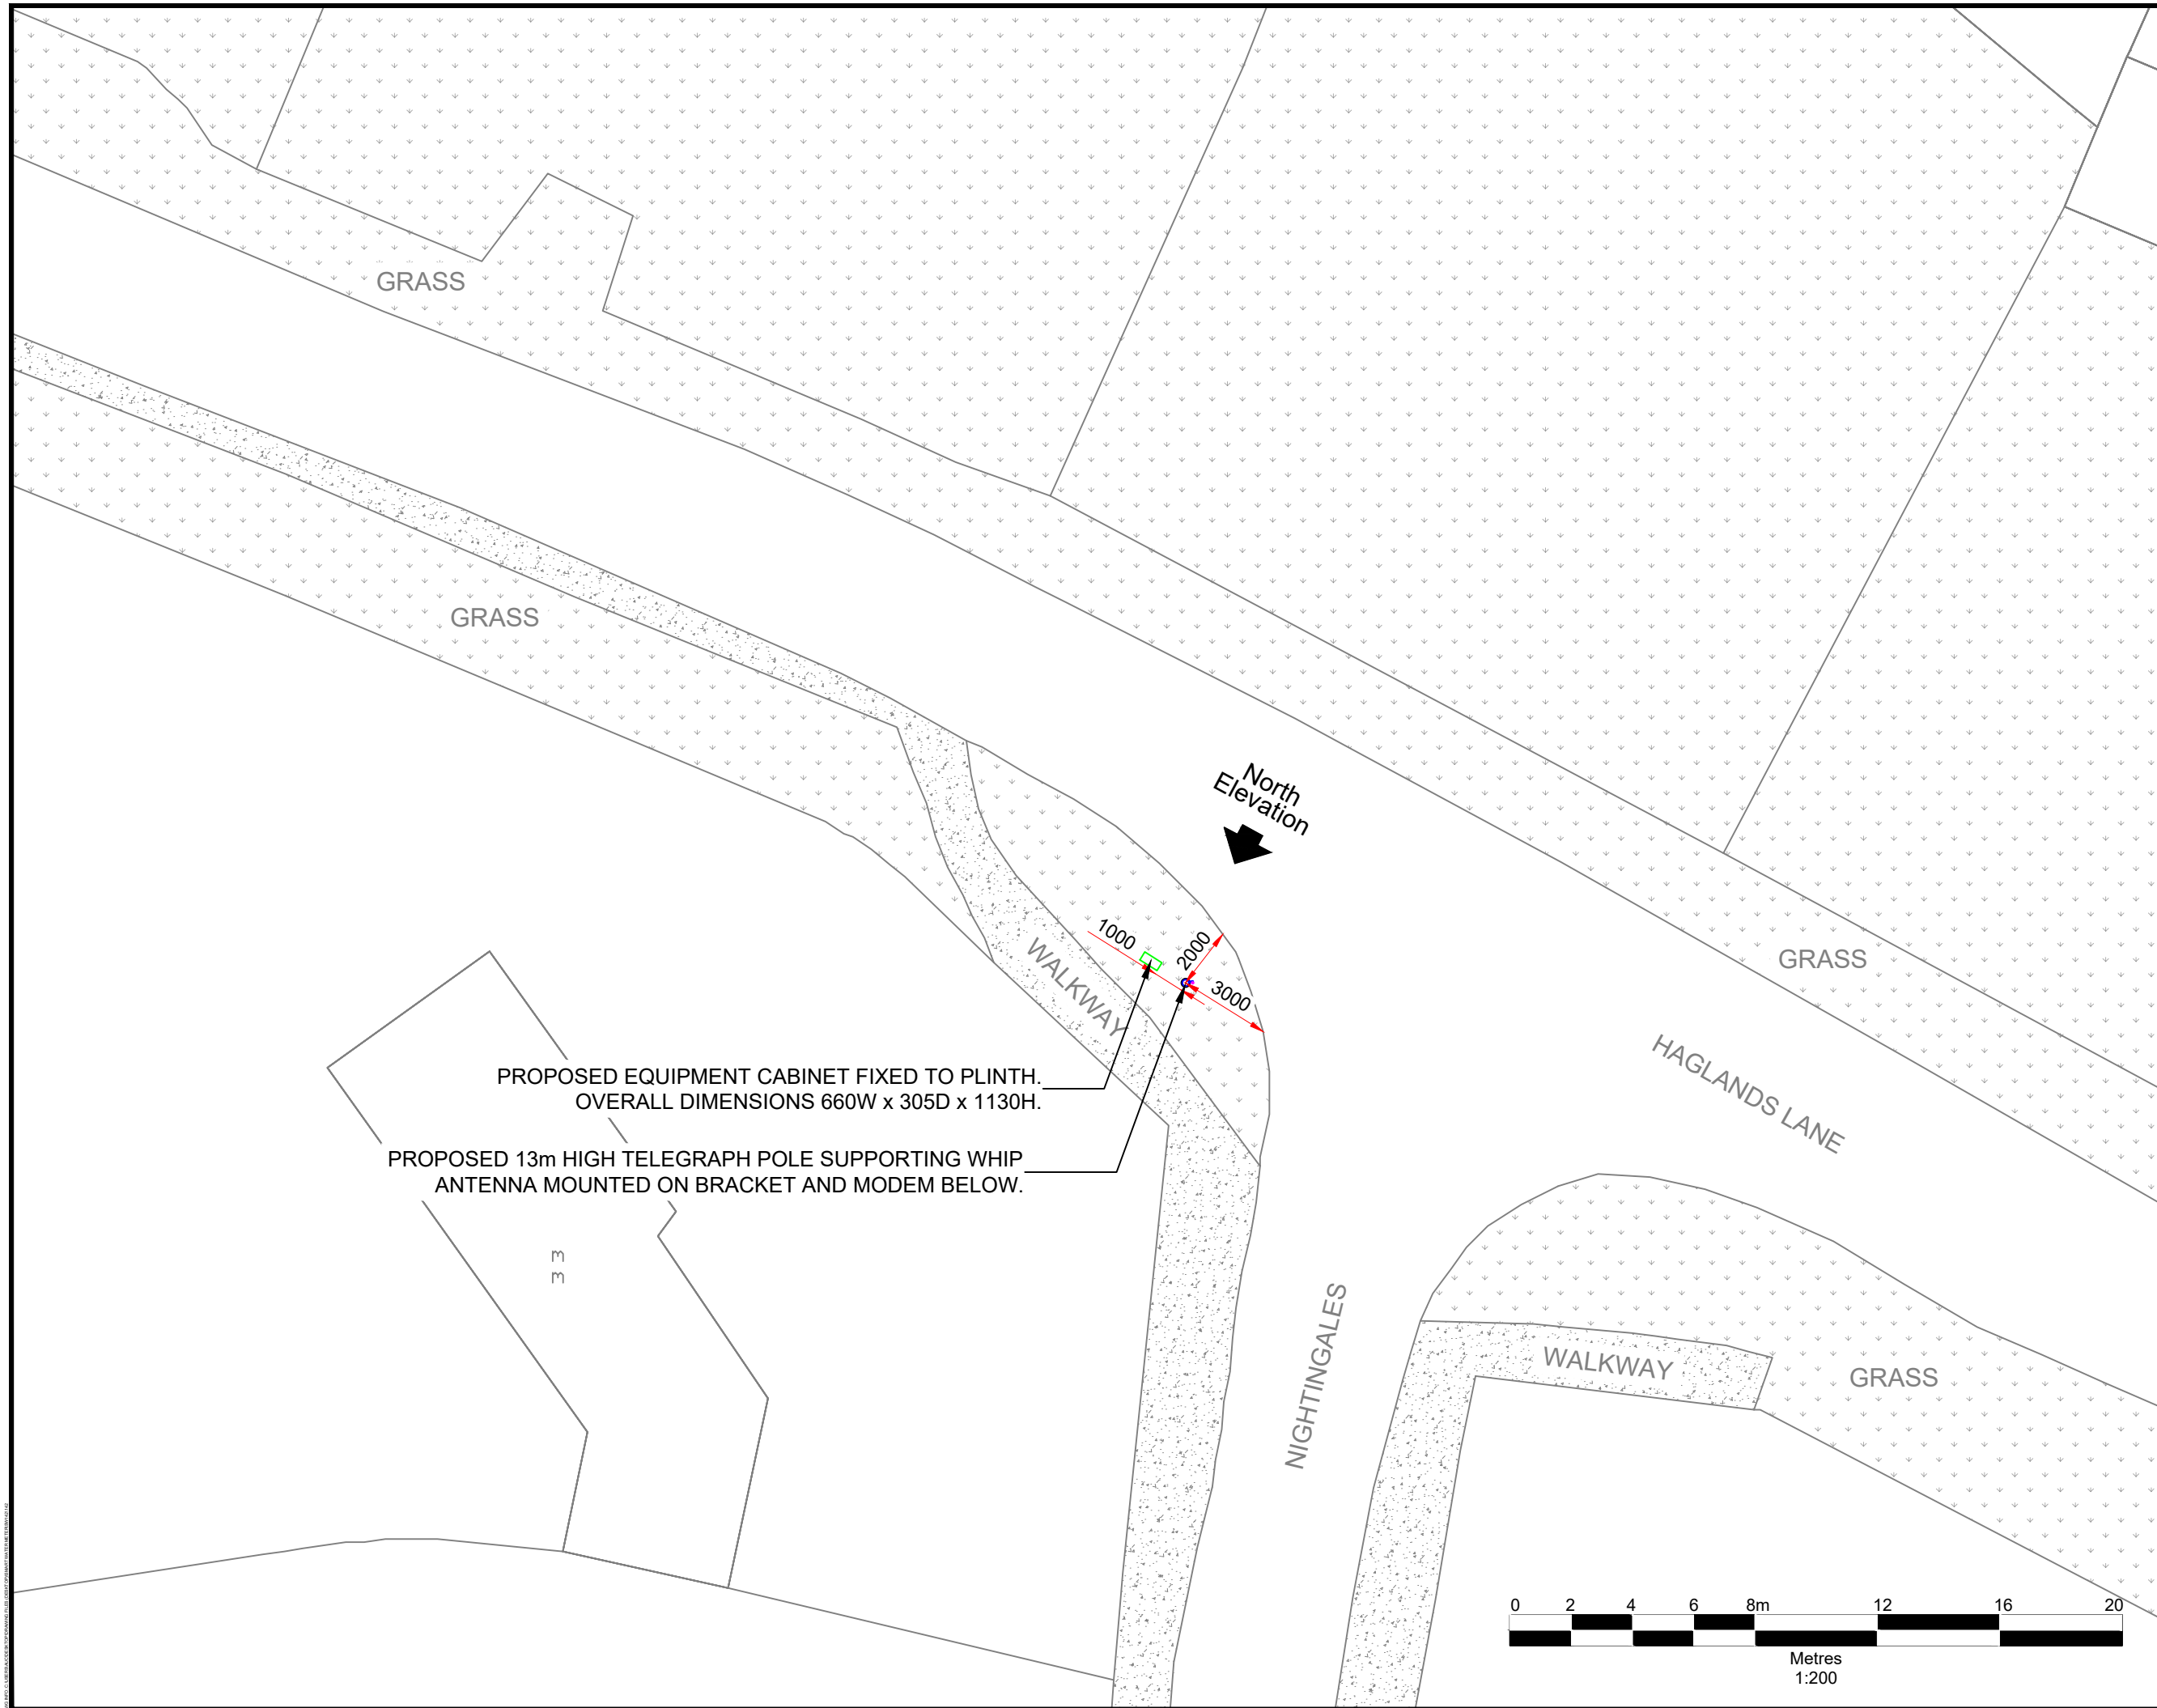

Notes

1. Reproduced from the Ordnance Survey Map with the permission of the Controller of His Majesty's Stationary Office, Crown Copyright and Database Rights 2025
Ordnance Survey AC0000808122/100004910.

Rev	subject	date



Darwen Resource Recovery Park, Lower Eccleshill Road, Darwen, BB3 0RP
Tel: (01254)819700, Fax: (01254)819749, Email: richard.bisset@suez.com

Site Haglands Lane, West Chiltington, Pulborough RH20 2QR	
Title 002 Proposed Site Layout Plan	
Scale 1:200@A3	
Date June 2026	
Drawing Ref SW142-02	Drawn by JA
	Checked by CP